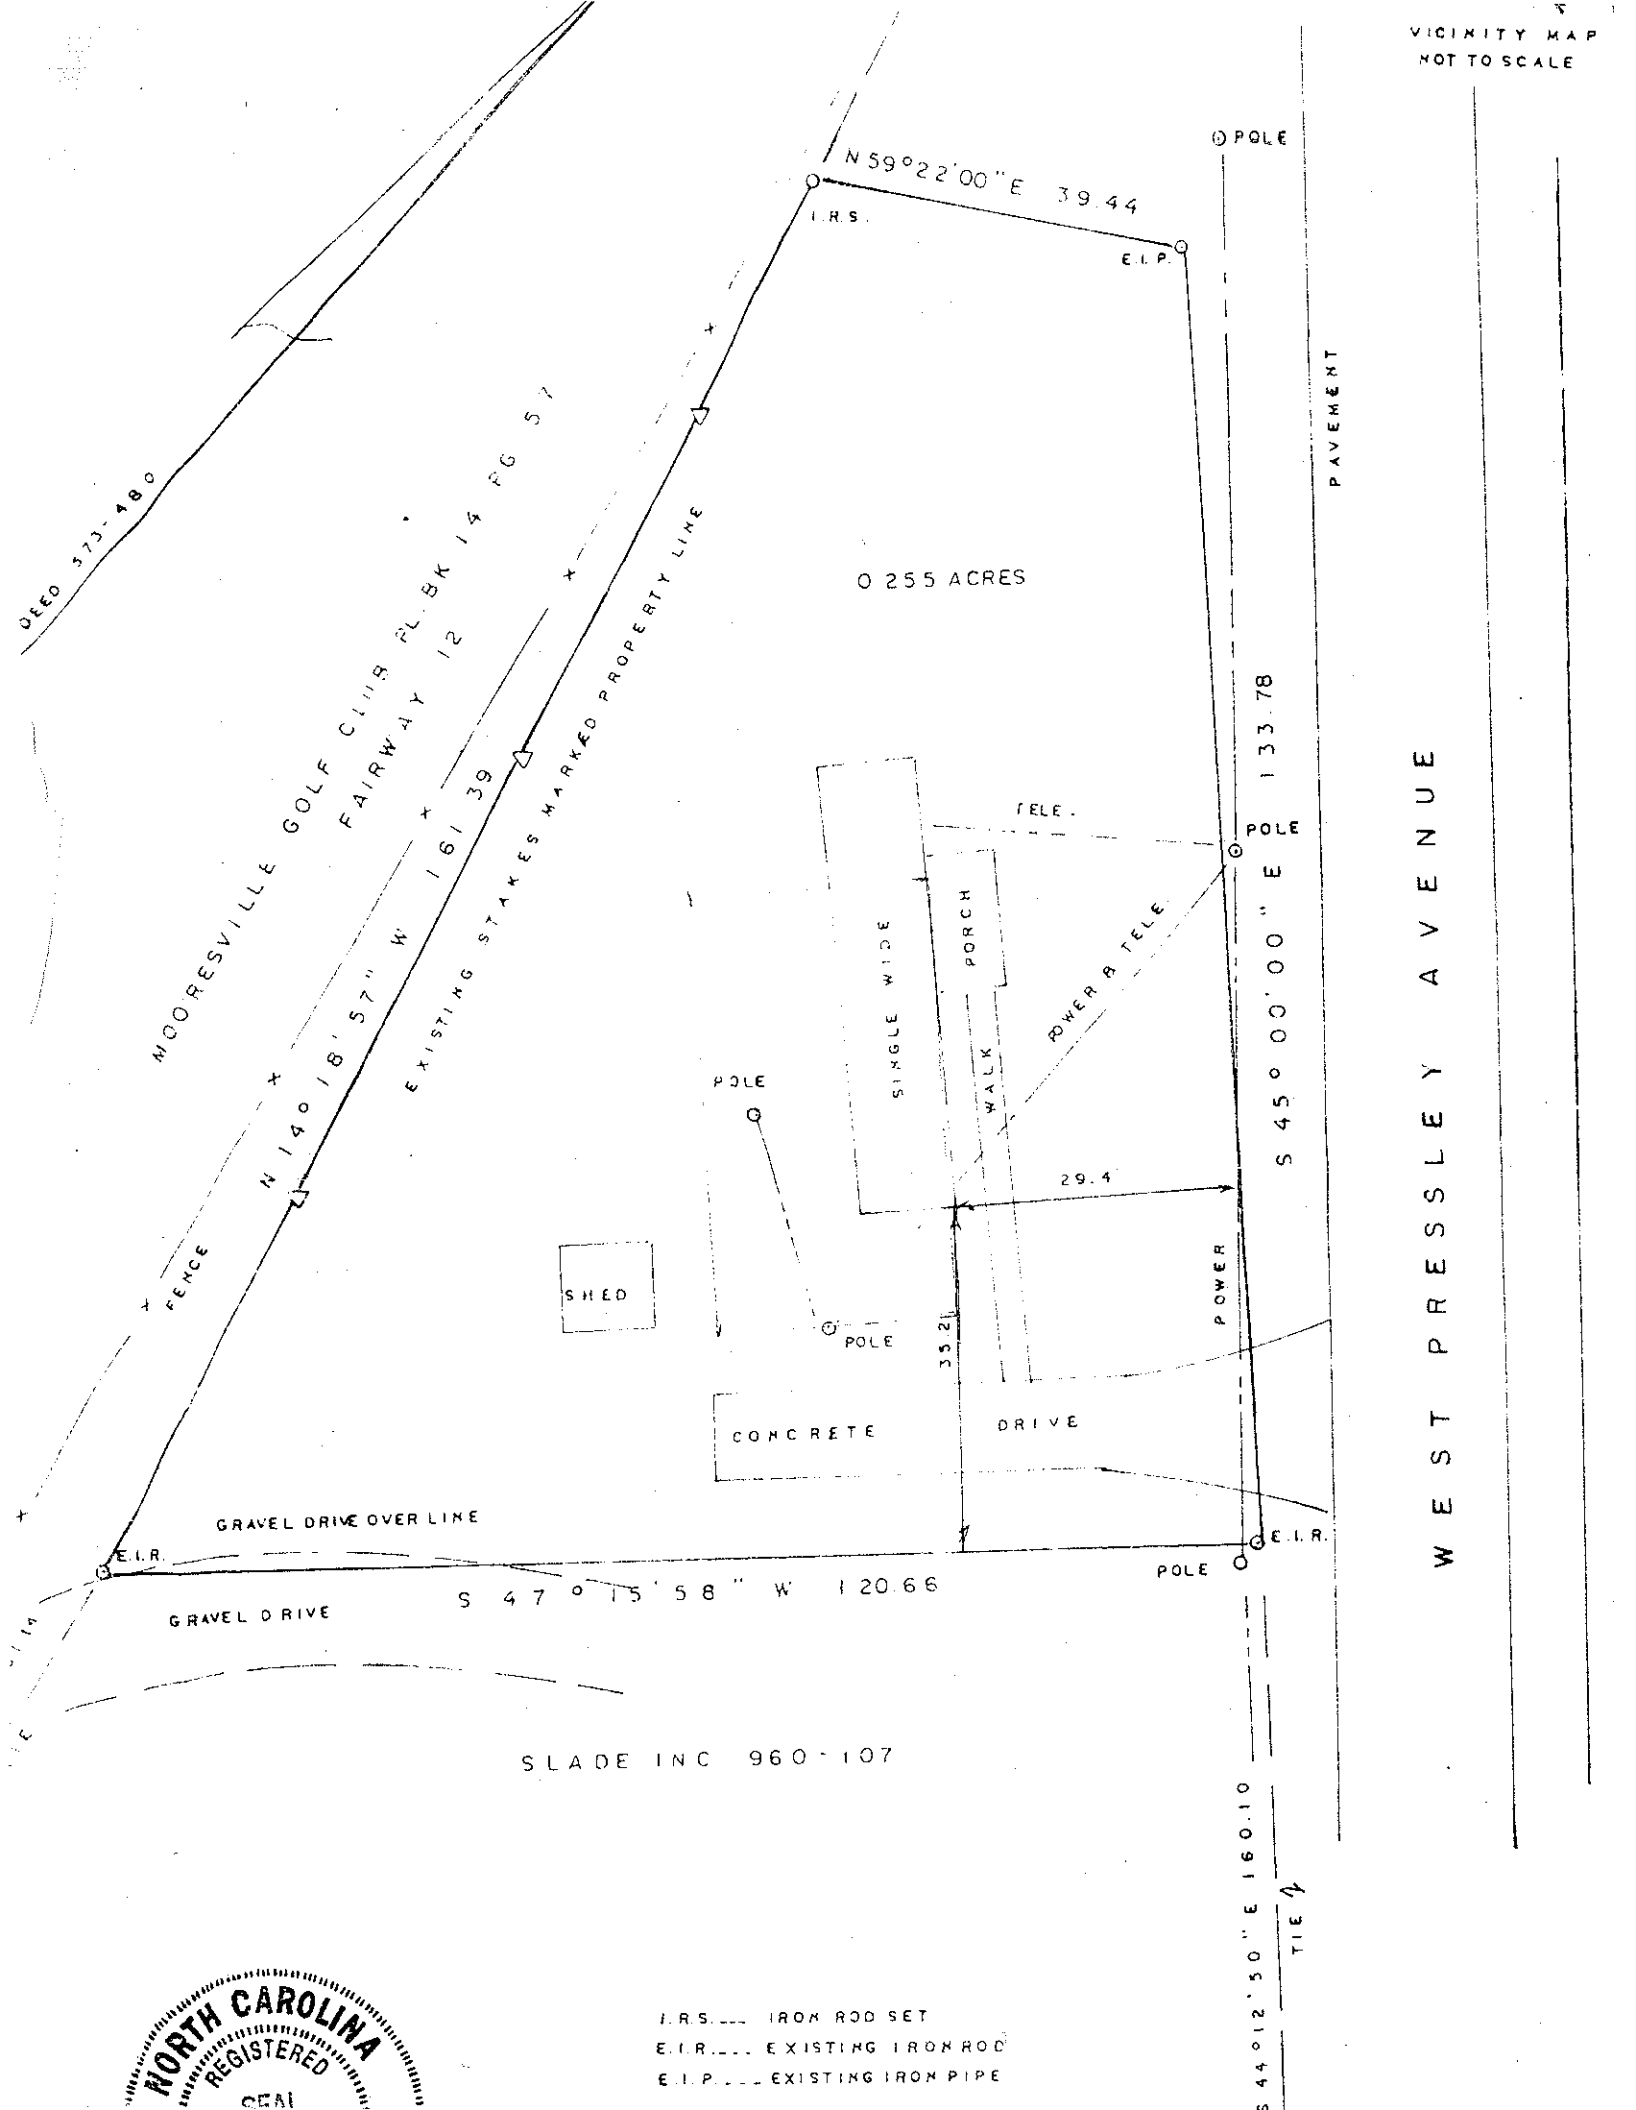

VICINITY MAP
NOT TO SCALE
N 59°22'00" E 39.44
I.R.S.
E.I.P.
POLE
PAVEMENT
DEED 573-480
MOORESVILLE GOLF CLUB PL BK 14 PG 57
FAIRWAY 12
EXISTING STAKES MARKED PROPERTY LINE
0.255 ACRES
N 14°18'57" W 161.39
FENCE
TELE.
POLE
133.78
S 45°00'00" E
SINGLE WIDE
PORCH
WALK
POWER & TELE
29.4
SHED
POLE
35.2'
POWER
CONCRETE
DRIVE
GRAVEL DRIVE OVER LINE
E.I.R.
POLE
E.I.R.
GRAVEL DRIVE
S 47°15'58" W 120.66
WEST PRESSLEY AVENUE
SLADE INC 960-107
S 44°12'50" E 160.10
TIE
NORTH CAROLINA
REGISTERED
SEAL
I.R.S. ___ IRON ROD SET
E.I.R. ___ EXISTING IRON ROD
E.I.P. ___ EXISTING IRON PIPE