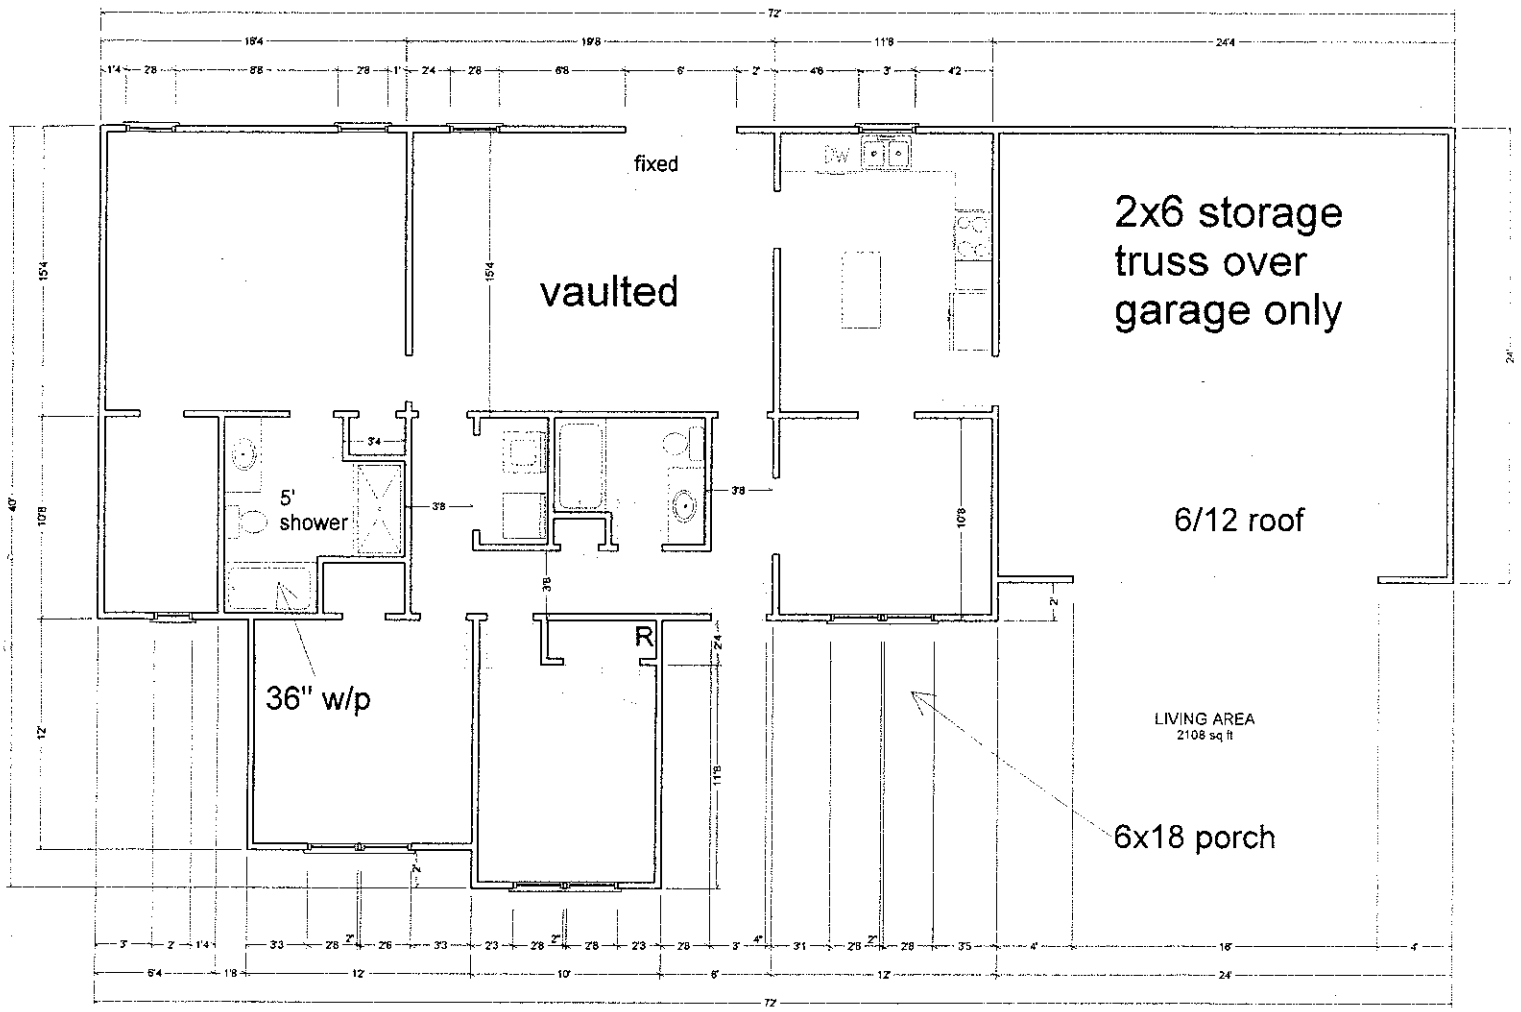

fixed
vaulted
2x6 storage truss over garage only
6/12 roof
5' shower
36" w/p
R
LIVING AREA
2108 sq ft
6x18 porch