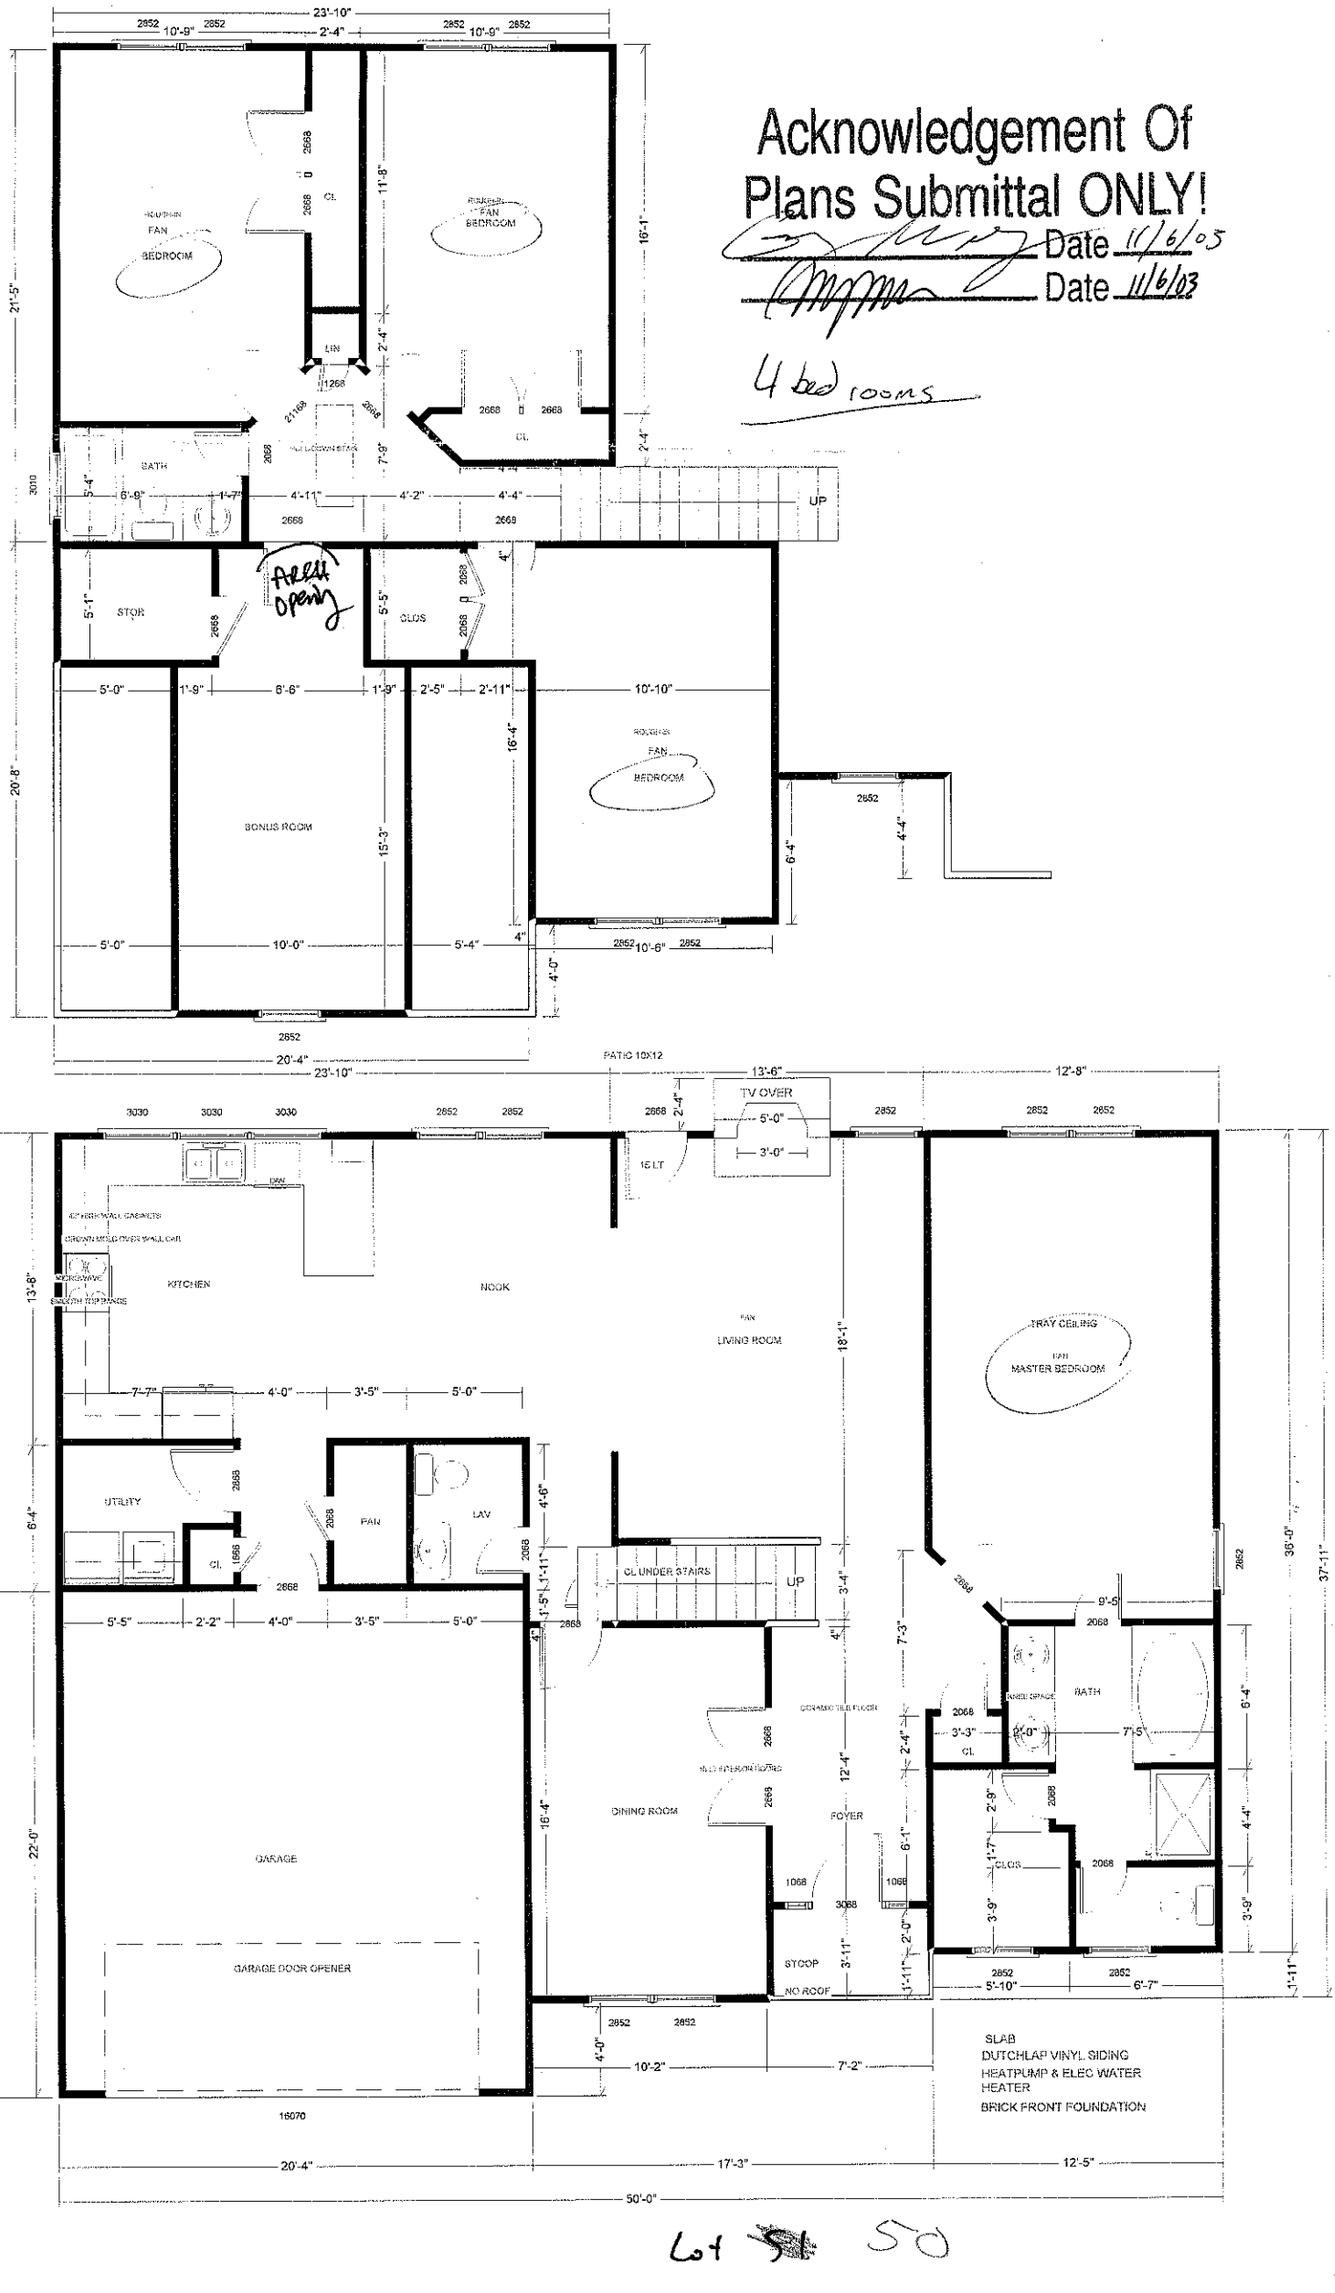

Acknowledgement Of
Plans Submittal ONLY!
Date 11/6/05
Date 11/6/03
4 bedrooms
23'-10"
10'-9"
2'-4"
BEDROOM
CL.
BATH
STOR
CLOS
BONUS ROOM
UP
TRAY CEILING
FAN
BEDROOM
full opening
PATIO 10X12
TV OVER
5'-0"
3'-0"
15 LT
KITCHEN
NOOK
LIVING ROOM
MASTER BEDROOM
UTILITY
FAN
LAV
CL UNDER STAIRS
DINING ROOM
FOYER
GARAGE
GARAGE DOOR OPENER
STOOP
NO ROOF
BATH
CLOS
SLAB
DUTCHLAP VINYL SIDING
HEATPUMP & ELEC WATER HEATER
BRICK FRONT FOUNDATION
16070
50'-0"
Lot 50