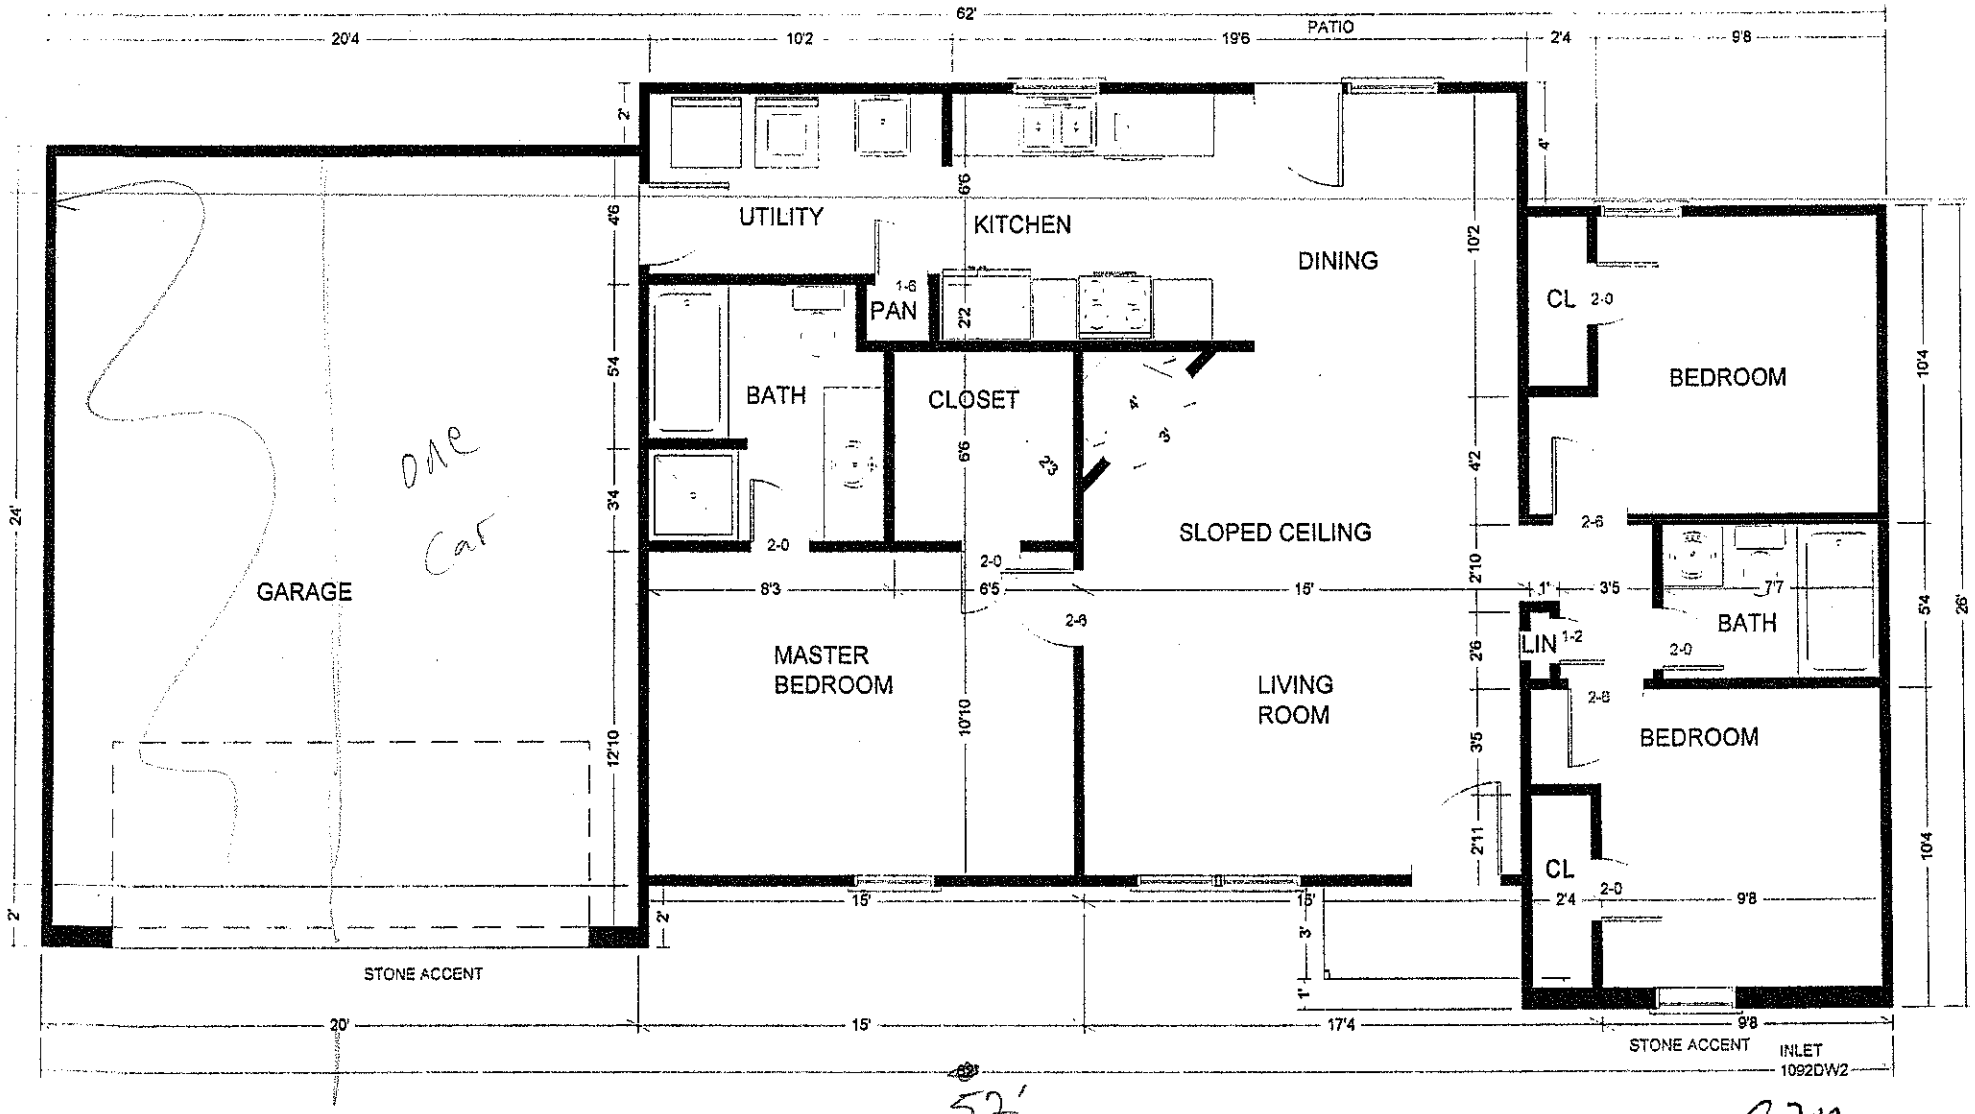

62'
20'4
10'2
19'6
PATIO
2'4
9'8
UTILITY
KITCHEN
DINING
PAN
1-6
2'2
BATH
CLOSET
SLOPED CEILING
CL
2-0
BEDROOM
GARAGE
one
car
MASTER
BEDROOM
LIVING
ROOM
LIN
1-2
BATH
BEDROOM
CL
STONE ACCENT
STONE ACCENT
INLET
1092DW2
20'
15'
17'4
9'8
52'

A.M.
K.M.

5/27/03