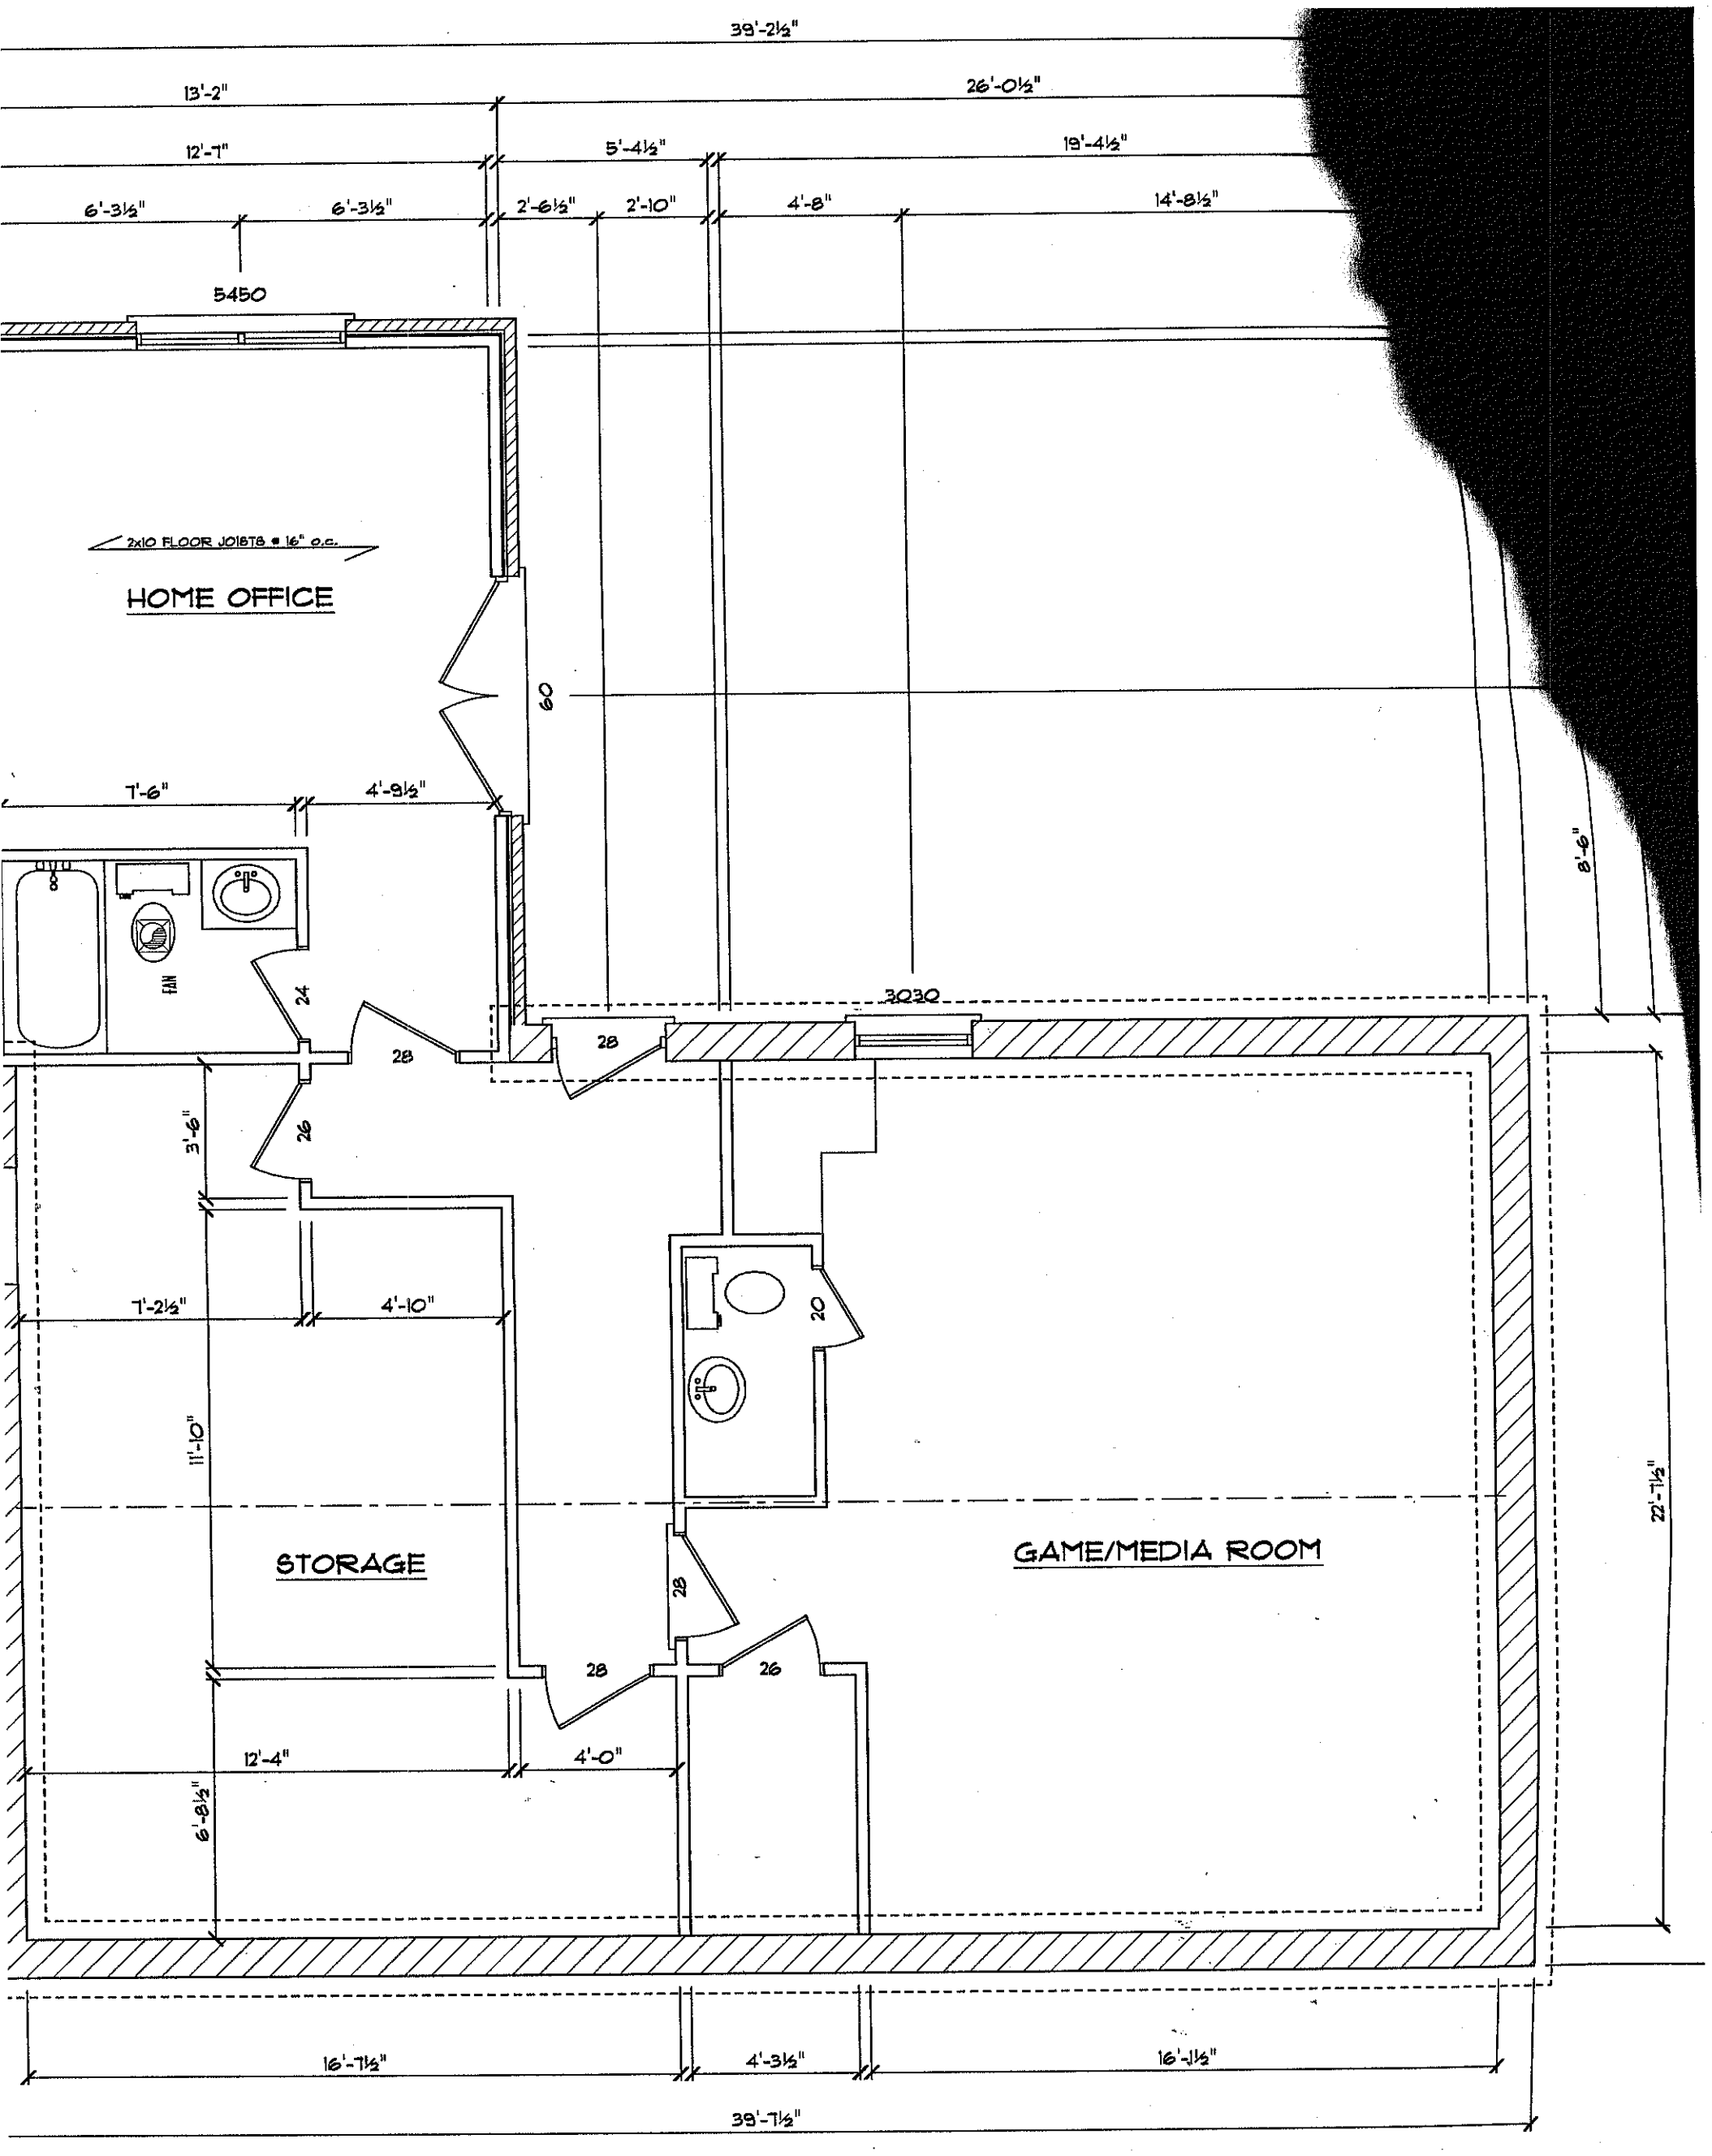


BASEMENT PLAN

SCALE: 1/4" = 1'-0"

BA

CW