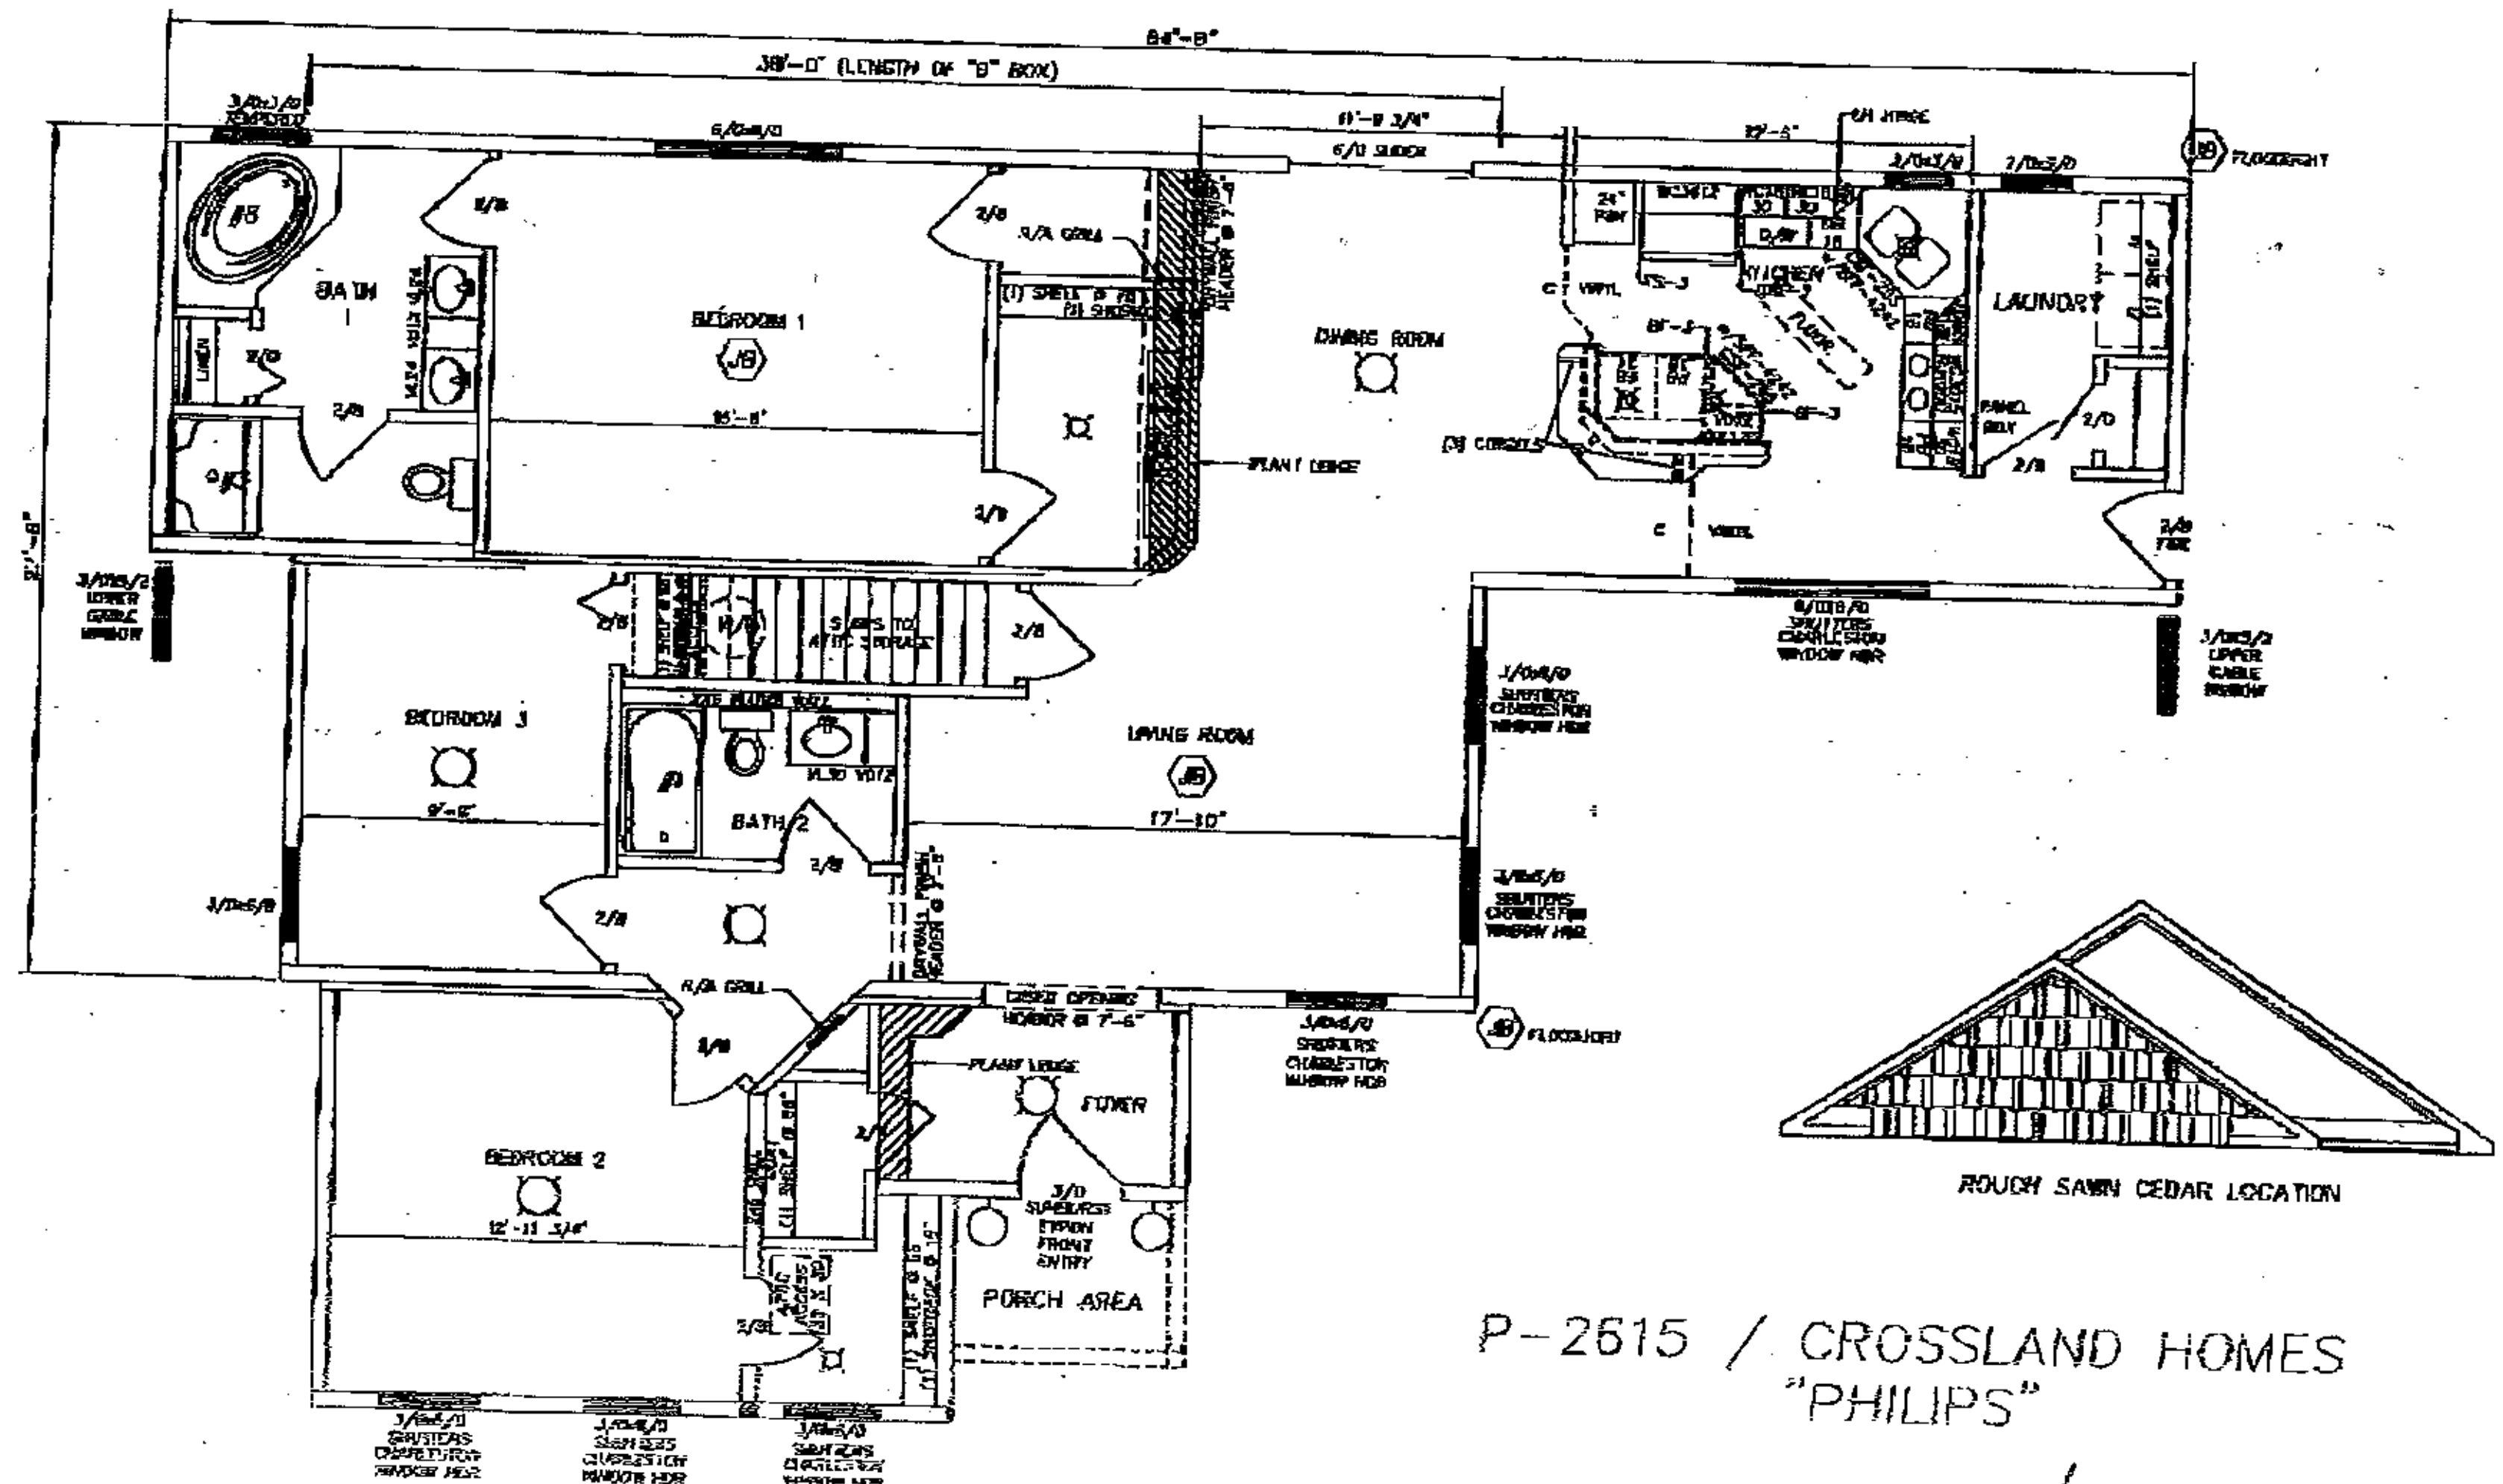


ROUGH SAWN CEDAR LOCATION

P-2615 / CROSSLAND HOMES "PHILIPS"

X ______________________ / ______________

BUILDERS SIGNATURE / DATE