
JAN. 14. 2004 10:46AM CAROLINA BUILDING SOLUTIONS NO. 1682 P. 3

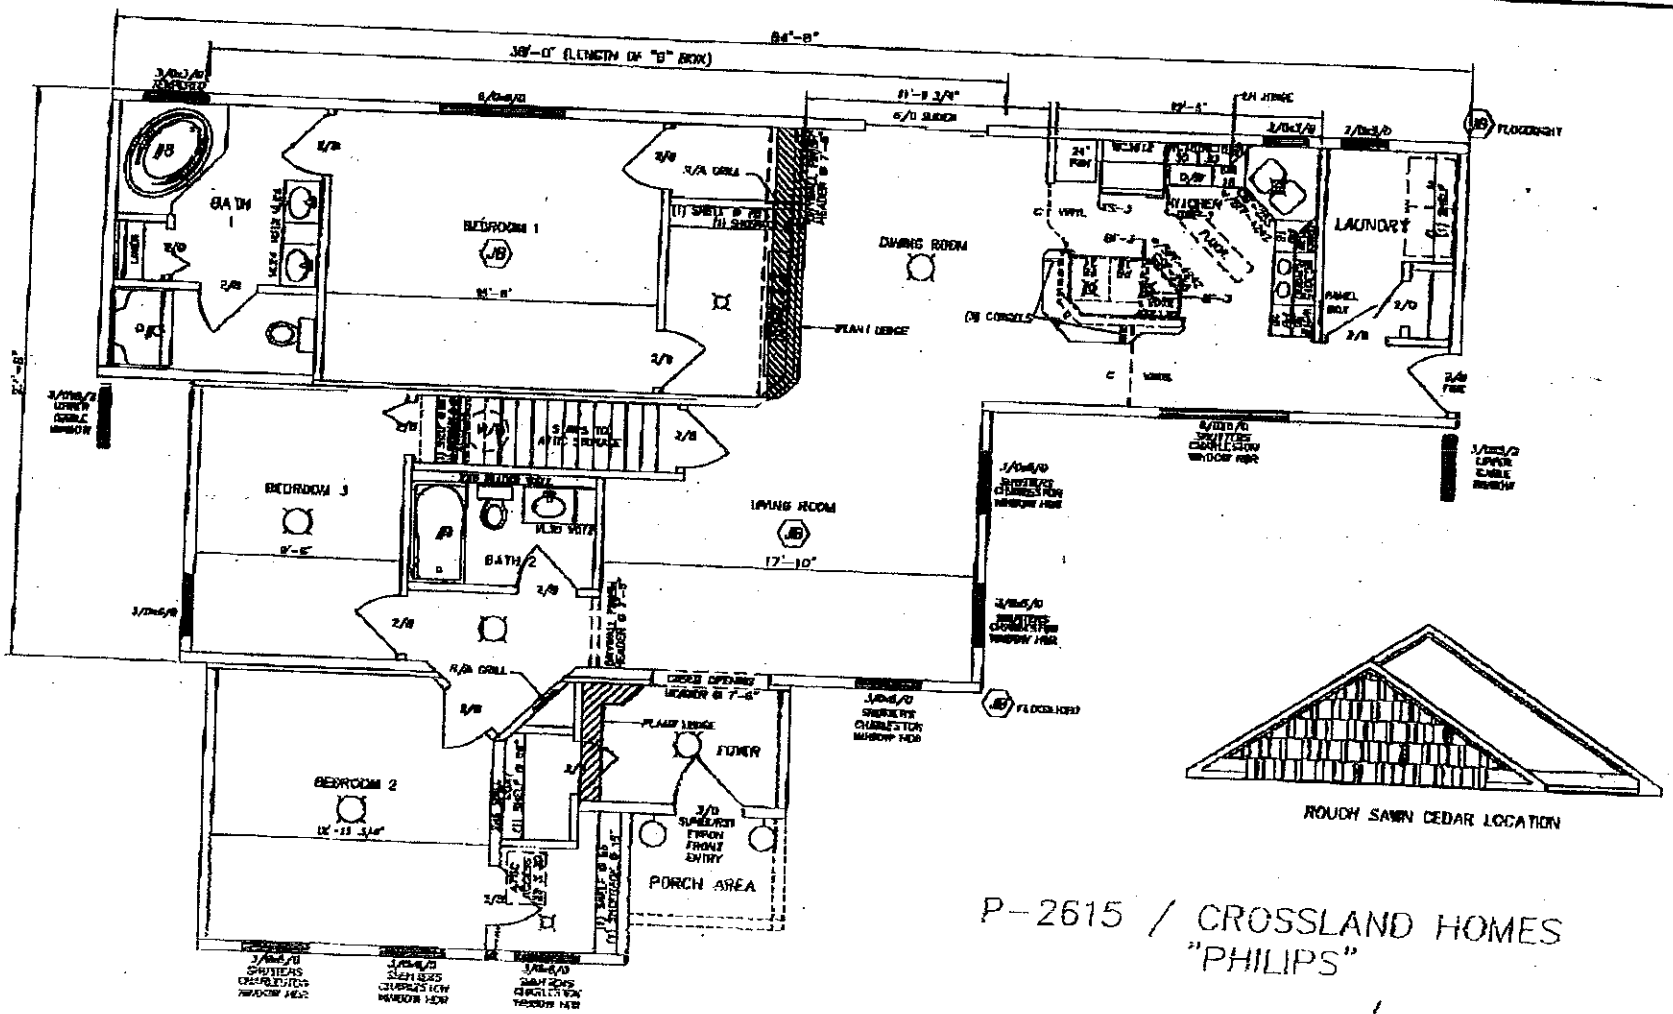

P-2615 / CROSSLAND HOMES
"PHILIPS"

BUILDERS SIGNATURE / DATE