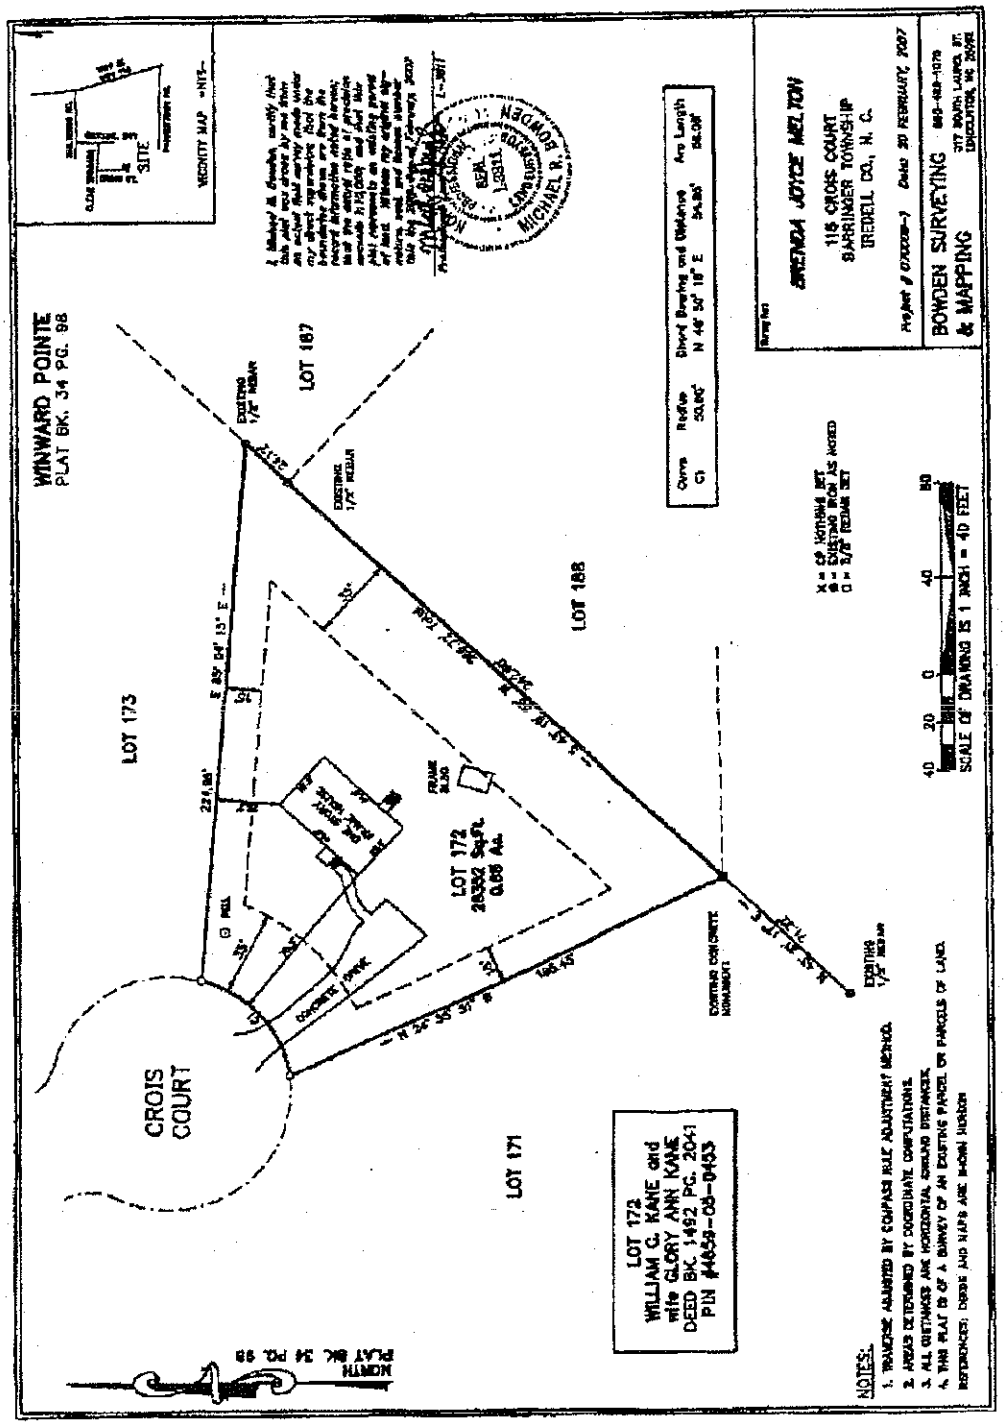
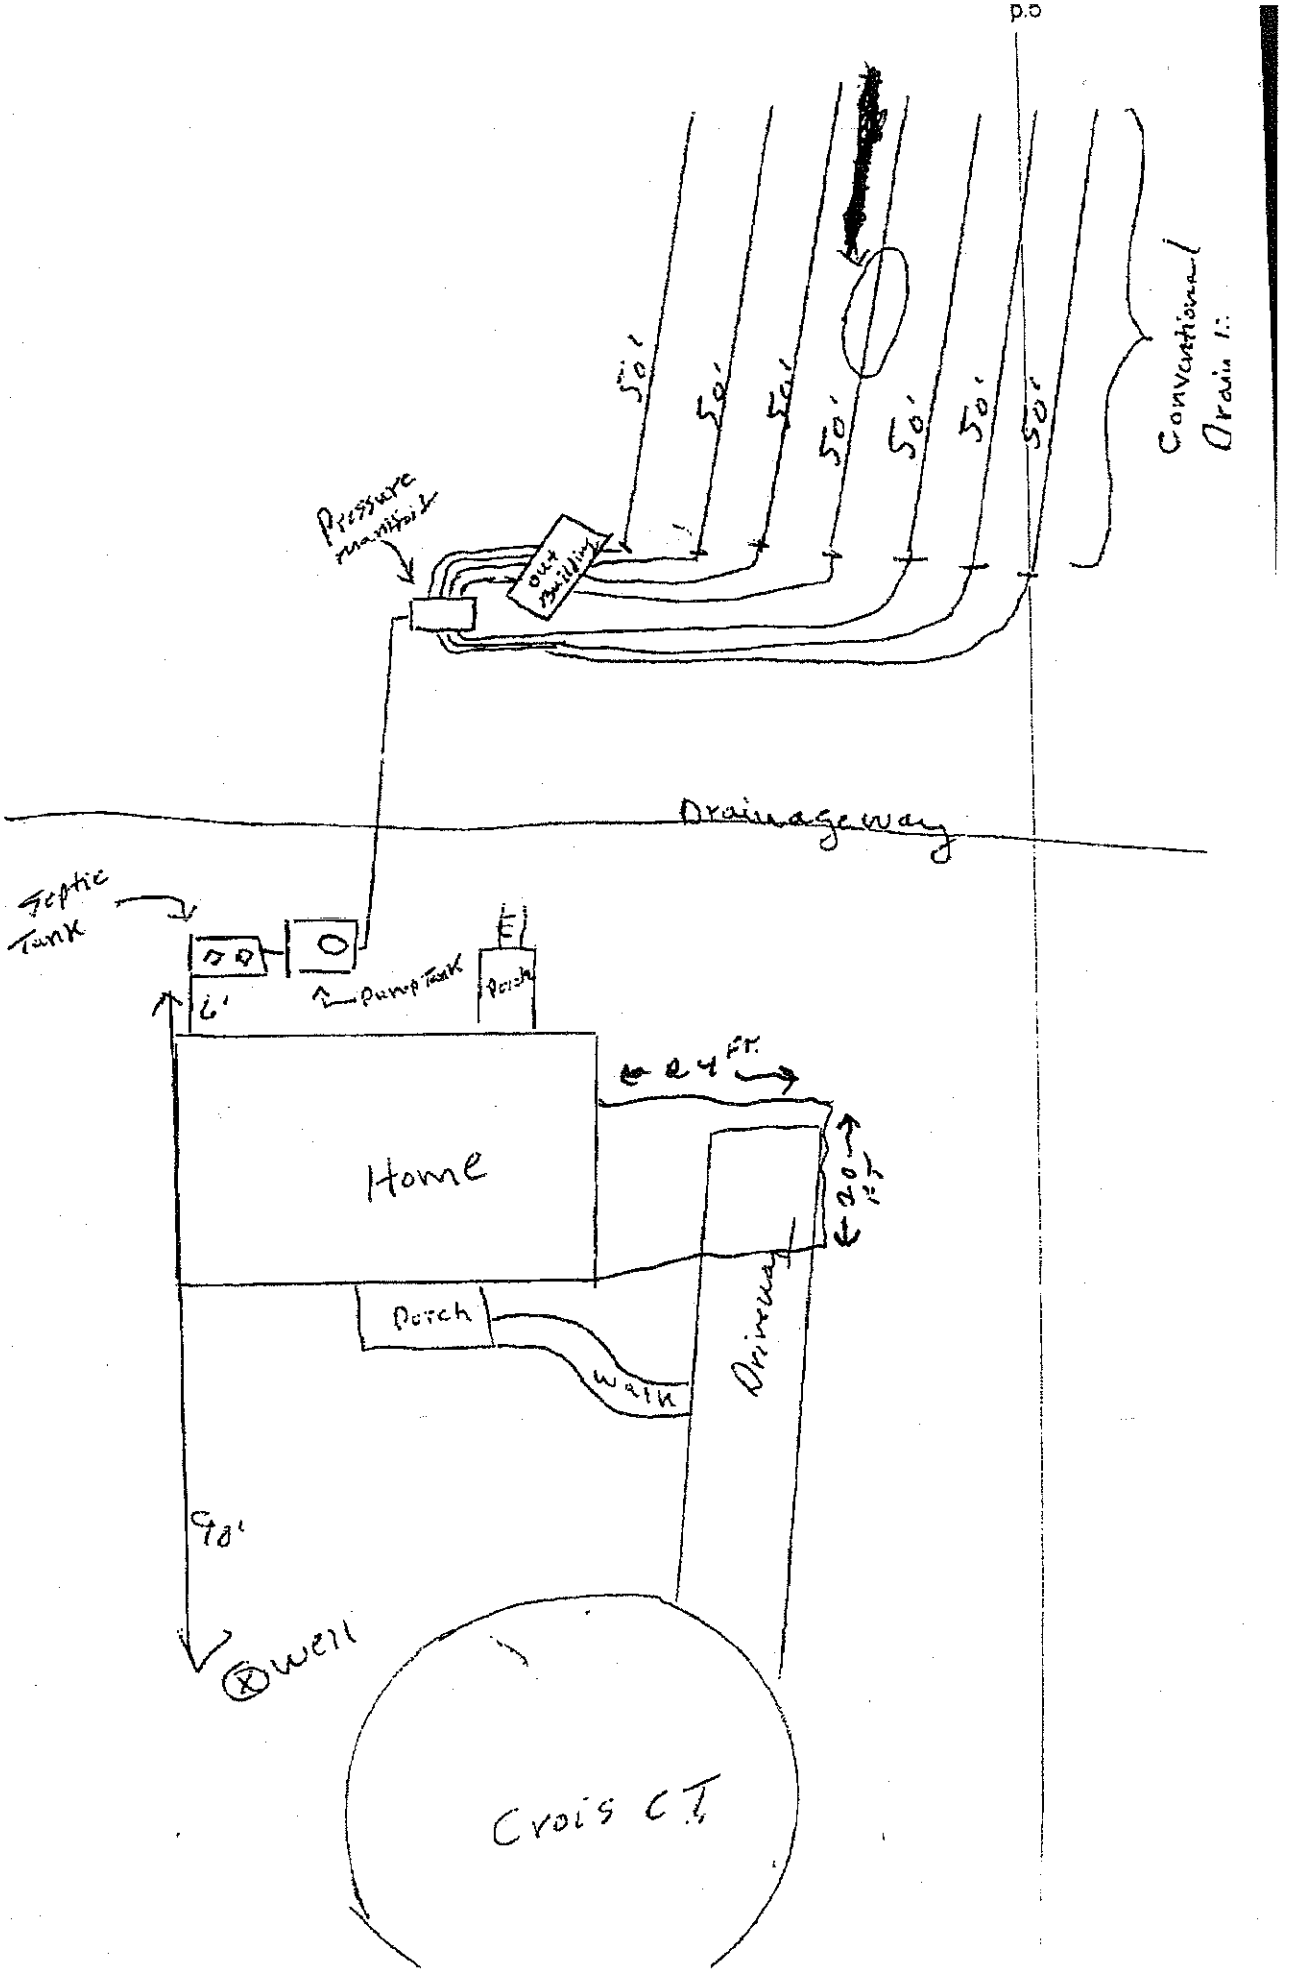

WINWARD POINTE
PLAT BK. 34 PG. 98
LOT 173
LOT 187
LOT 188
LOT 171
LOT 172
28332 Sq.Ft.
0.65 Ac.
CROIS COURT
LOT 172
WILLIAM C. KANE and wife GLORY ANN KANE
DEED BK. 1492 PG. 2041
PIN #4858-08-9433
BRENDA JOYCE MELTON
116 CROIS COURT
BARRINGER TOWNSHIP
IREDELL CO., N. C.
BOWDEN SURVEYING & MAPPING
SCALE OF DRAWING IS 1 INCH = 40 FEET
NOTES:


50'
50'
50'
50'
50'
50'
50'
Conventional Drain f.
Pressure manifold
out manifold
Drainageway
Septic Tank
Pump Tank
Porch
6'
24 FT.
Home
20 FT.
Porch
walk
Driveway
90'
well
Crois Ct