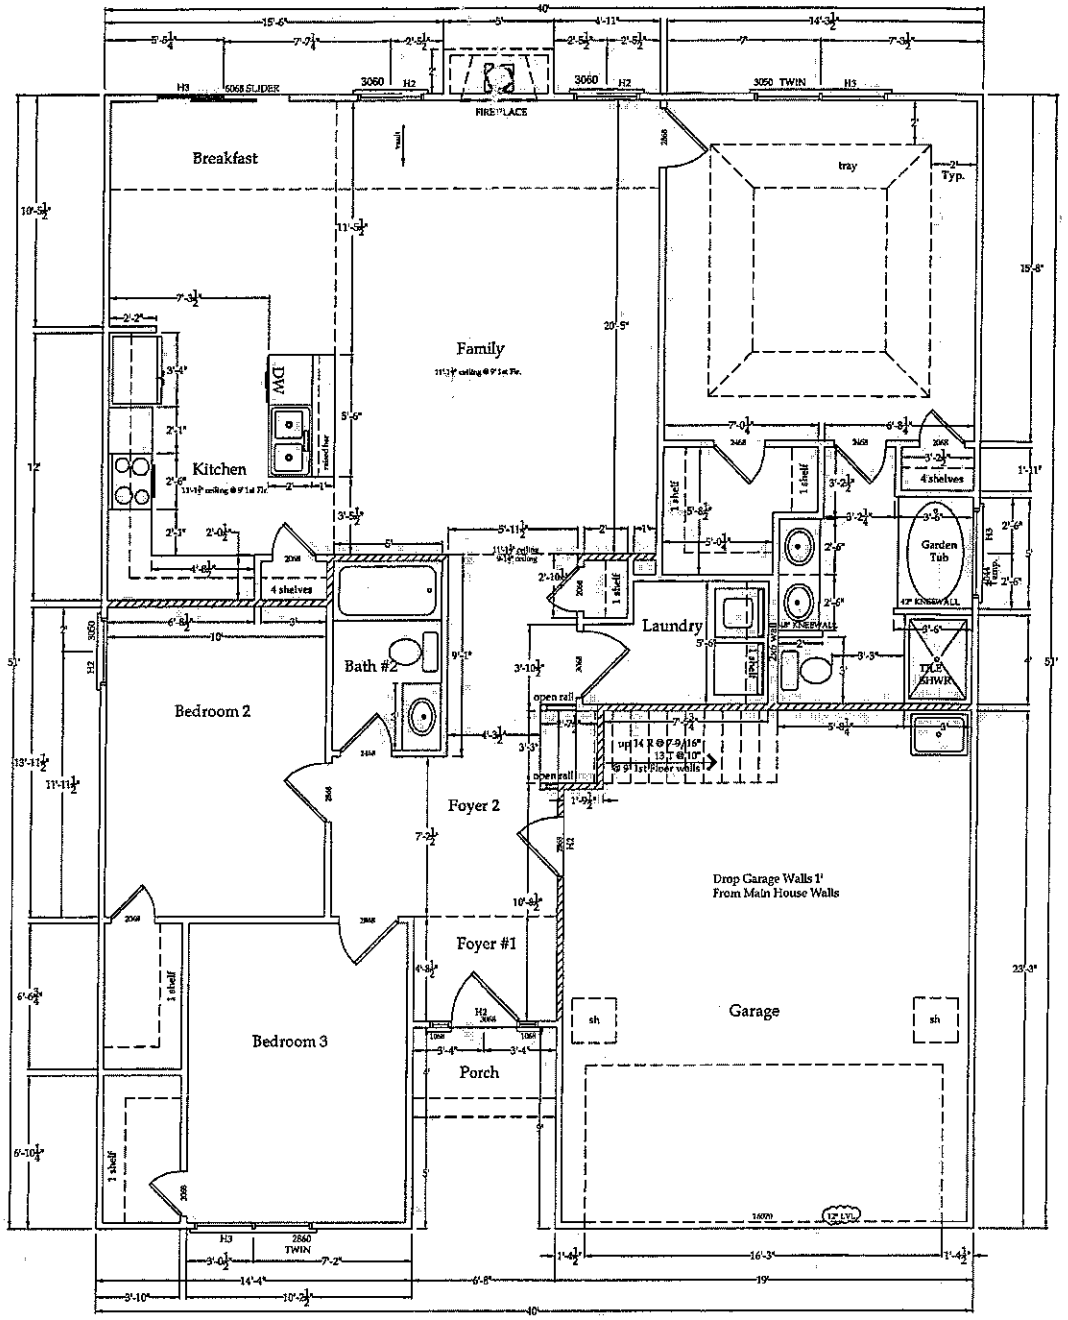



| Square Footage: | |
|---|---|
| Heated 1st Floor | 1549 |
| Heated 2nd Floor | 280 |
| Total Heated | 1842 |
| Front Porch | |

| Header/ Jack Schedule |
|---|
| NLB= Non-Load Bearing; See 27-FM In Detail Book |
| H1 = 2 ply 2x6's SYP w/ ½" OSB |
| H2 = 2 ply 2x8's SYP w/ ½" OSB |
| H3 = 2 ply 2x10's SYP w/ ½" OSB |
| H4 = 2 ply 2x12's SYP w/ ½" OSB |
| L1 = 2 ply 1-3/4" x 9-1/4" LVL |
| L2 = 2 ply 1-3/4" x 11-7/8" LVL |
| L3 = 2 ply 1-3/4" x 14" LVL |
| L4 = 2 ply 1-3/4" x 16" LVL |
| L5 = 2 ply 1-3/4" x 18" LVL |
| **No Splice's In Headers** |
| -Single Jack Stud up to 4' 11", Double Jack Studs 5'-10' 6", Triple Jack Studs @ Garage Door. |


Acknowledgement of Plans Submittal ONLY!

Date 4-18-16

Date 5-20-16

| | | | | | | |
|---|---|---|---|---|---|---|
| Essex Homes, Inc. | Essex Homes SE, Inc. 1-803-356-8301 COLUMBIA, SOUTH CAROLINA | The Finlay Lot 52 Autumn Grove 1st Floorplan | REVISIONS | SCALE: 3/16" = 1' | DRAWN BY: AME | 9-24-15 |

PROPERTY OF ESSEX HOMES, INC. NOT TO BE REPRODUCED. COPYRIGHT VIOLATORS WILL BE PROSECUTED TO THE FULLEST EXTENT OF FEDERAL LAW.

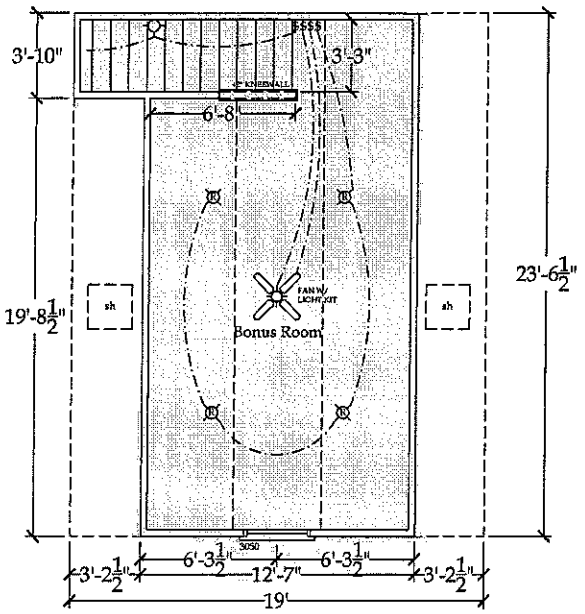


Acknowledgement of
Plans Submittal ONLY!

Date 4-18-16

Date 5-20-16

| | | | | | | | |
|---|---|---|---|---|---|---|---|
| Essex Homes, Inc. | Essex Homes SE, Inc.<br>1-803-356-8301<br>COLUMBIA, SOUTH CAROLINA | The Finlay<br>Lot 52 Autumn Grove<br>2nd Floorplan | REVISIONS | SCALE: 3/16" = 1' | DRAWN BY: AME | 9-24-15 | Page 4 |

PROPERTY OF ESSEX HOMES, INC. NOT TO BE REPRODUCED. COPYRIGHT VIOLATORS WILL BE PROSECUTED TO THE FULLEST EXTENT OF FEDERAL LAW.