IREDELL COUNTY HEALTH DEPARTMENT


ENVIRONMENTAL HEALTH DIVISION

PAGE 2: ***SITE PLAN WORKSHEET***

SEE THE "SAMPLE SITE PLAN" BELOW. ***INCOMPLETE SITE PLANS WILL BE RETURNED TO YOU FOR COMPLETION AND MAY RESULT IN A DELAY IN THE ISSUANCE OF YOUR SEPTIC SYSTEM PERMIT!!!***

Place an (X) beside each item as you complete the site plan:

- (✓) **Property Line measurements are clearly identified**
- (✓) **All proposed structures are indicated**
- (✓) **Front and side setbacks from property line**
- (✓) **Preferred driveway location and well location**
- (✓) **Area you prefer your septic system to be placed**
- (✓) **North arrow, or other sufficient indicator of direction**

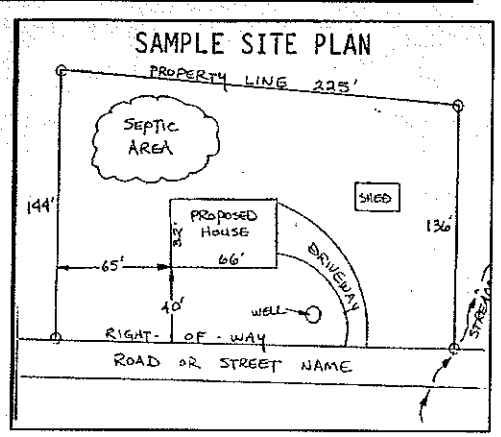

Circle N/A on the following if appropriate:

Location of septic systems and wells within 100' of your property	**N/A**
Location of easements and rights of ways on your property	**N/A**
Location of any designated wetlands on the property	**N/A**

USE THIS SPACE TO DRAW YOUR SITE PLAN

Show: proposed house or business footprint, wells, water lines, patios, pools and decks, and any other item that will occupy space on the site


☐ SEE ATTACHED PLOT PLAN.

Signature: _____


Property owner or owner's legal representative signature (SIGNATURE REQUIRED)

10-5-15

DATE

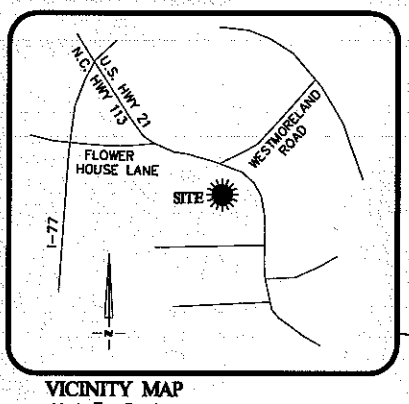

VICINITY MAP
Not To Scale

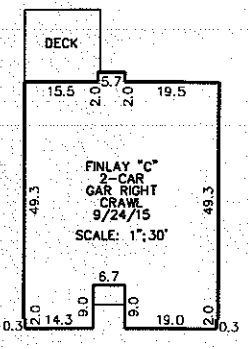

30' UNDISTURBED BUFFER

CENTER OF CREEK

30' UNDISTURBED BUFFER

WINDWARD POINTE
PHASE 1
MB 27 PG 124

MB 53 PG 53

N85°22'32"E
110.00'

35' SETBACK

15' SETBACK

15' SETBACK

N04°20'48"W
235.70'

S04°20'48"E
236.24'

5

4

3

34.7'

34.7'

35' SETBACK

#118
25,957 Sq.Ft±
0.60 Ac.±

40.0'

WELL

110.00'

S85°39'12"W

NOTE:
ALL LOTS ARE SUBJECT TO A 10' UTILITY AND DRAINAGE EASEMENT. 10' FEET ON EACH SIDE OF THE PROPERTY LINE.

CLEAR SPRINGS ROAD

50' PUBLIC R/W

NOTE:
1. BUILDER ASSUMES RESPONSIBILITY FOR GRADING LOT AND/OR DESIGNING STEPS, PORCHES, DECKS, ETC. AS NECESSARY TO PREVENT ENCROACHMENT INTO SETBACKS.
2. HOUSE DIMENSIONS AND OPTIONS SHOULD BE VERIFIED WITH CONTRACTOR PRIOR TO CONSTRUCTION.
3. SETBACKS/ EASEMENTS SHOULD BE VERIFIED WITH DEVELOPER AND LOCAL OFFICIALS PRIOR TO CONSTRUCTION.
4. THIS IS A CONCEPTUAL DRAWING AND CONTENTS SHOWN HEREON ARE SUBJECT TO CHANGE UPON FINAL CONSTRUCTION.
THIS PROPERTY MAY BE SUBJECT TO ANY AND ALL APPLICABLE DEED RESTRICTIONS, EASEMENTS, RIGHT-OF-WAY, UTILITIES AND RESTRICTIVE COVENANTS WHICH MAY BE OF RECORD OR IMPLIED

THIS DRAWING DOES NOT REFLECT AS-BUILT INFORMATION

PRELIMINARY PLAT
NOT FOR RECORDATION, CONVEYANCES, OR SALES.

50 0 50
SCALE: 1" = 50'

EASTOVER
LAND SURVEYING COMPANY, P.A.
LAND SURVEYORS - PLANNERS (C-1833)
10430 PARK ROAD, SUITE #300
CHARLOTTE, NORTH CAROLINA 28210
PHONE (704) 927-8080
FAX (704) 889-0105

HOUSE LOCATION PLOT PLAN

FOR

LOT 4, AUTUMN GROVE SUBDIVISION, PHASE 2
Barringer Township, Iredell County, North Carolina

PROPERTY OF: ESSEX HOMES

MAP BOOK 53 PAGE 53 DEED REFERENCE

DRAWN BY: ERG | DATE: SEPTEMBER 21, 2015