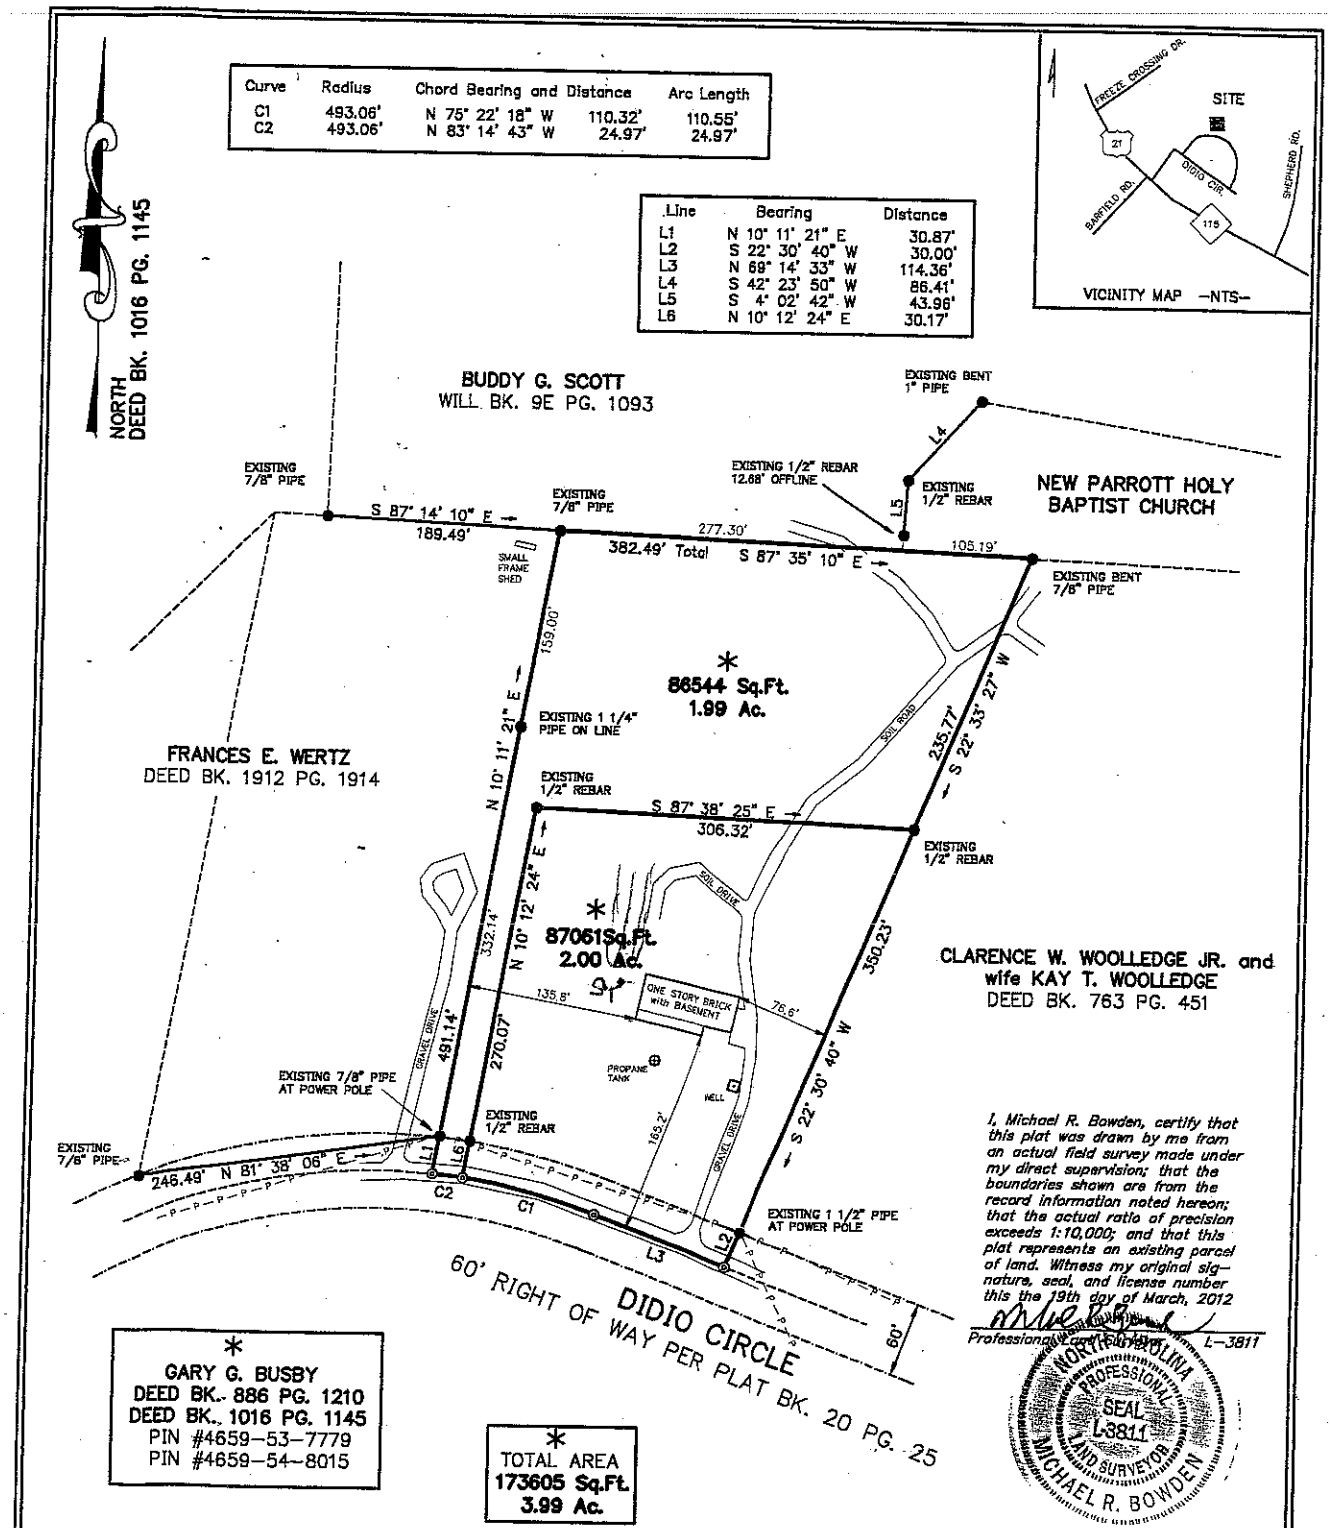



| Curve | Radius | Chord Bearing and Distance | | Arc Length |
|---|---|---|---|---|
| C1 | 493.06' | N 75° 22' 18" W | 110.32' | 110.55' |
| C2 | 493.06' | N 83° 14' 43" W | 24.97' | 24.97' |

| Line | Bearing | Distance |
|---|---|---|
| L1 | N 10° 11' 21" E | 30.87' |
| L2 | S 22° 30' 40" W | 30.00' |
| L3 | N 69° 14' 33" W | 114.36' |
| L4 | S 42° 23' 50" W | 86.41' |
| L5 | S 4° 02' 42" W | 43.96' |
| L6 | N 10° 12' 24" E | 30.17' |

*I, Michael R. Bowden, certify that this plat was drawn by me from an actual field survey made under my direct supervision; that the boundaries shown are from the record information noted hereon; that the actual ratio of precision exceeds 1:10,000; and that this plat represents an existing parcel of land. Witness my original signature, seal, and license number this the 19th day of March, 2012*

Professional Land Surveyor L-3811

NORTH CAROLINA PROFESSIONAL SEAL L-3811 LAND SURVEYOR MICHAEL R. BOWDEN

REVISED 3/19/12 TO SHOW SEPARATE LOTS

◎ = POINT - NOTHING SET
● = EXISTING IRON AS NOTED
○ = 1/2" REBAR SET/RR SPIKE SET
⊕ = UTILITY POLE

100 50 0 100 200
SCALE OF DRAWING IS 1 INCH = 100 FEET

NOTES:

1. TRAVERSE ADJUSTED BY COMPASS RULE ADJUSTMENT METHOD.
2. AREAS DETERMINED BY COORDINATE COMPUTATIONS.
3. ALL DISTANCES ARE HORIZONTAL GROUND DISTANCES.

REFERENCES: DEEDS AND MAPS ARE SHOWN HEREON

Survey For:

***ED HOLLISTER***
***ANITA HOLLISTER***

**282 DIDIO CIRCLE**
CODDLE CREEK TOWNSHIP
IREDELL CO., N. C.

*Project # 120006-1 Date: 16 JANUARY, 2012*

BOWDEN SURVEYING & MAPPING
704-891-5256
317 SOUTH LAUREL ST.
LINCOLNTON, NC 28092