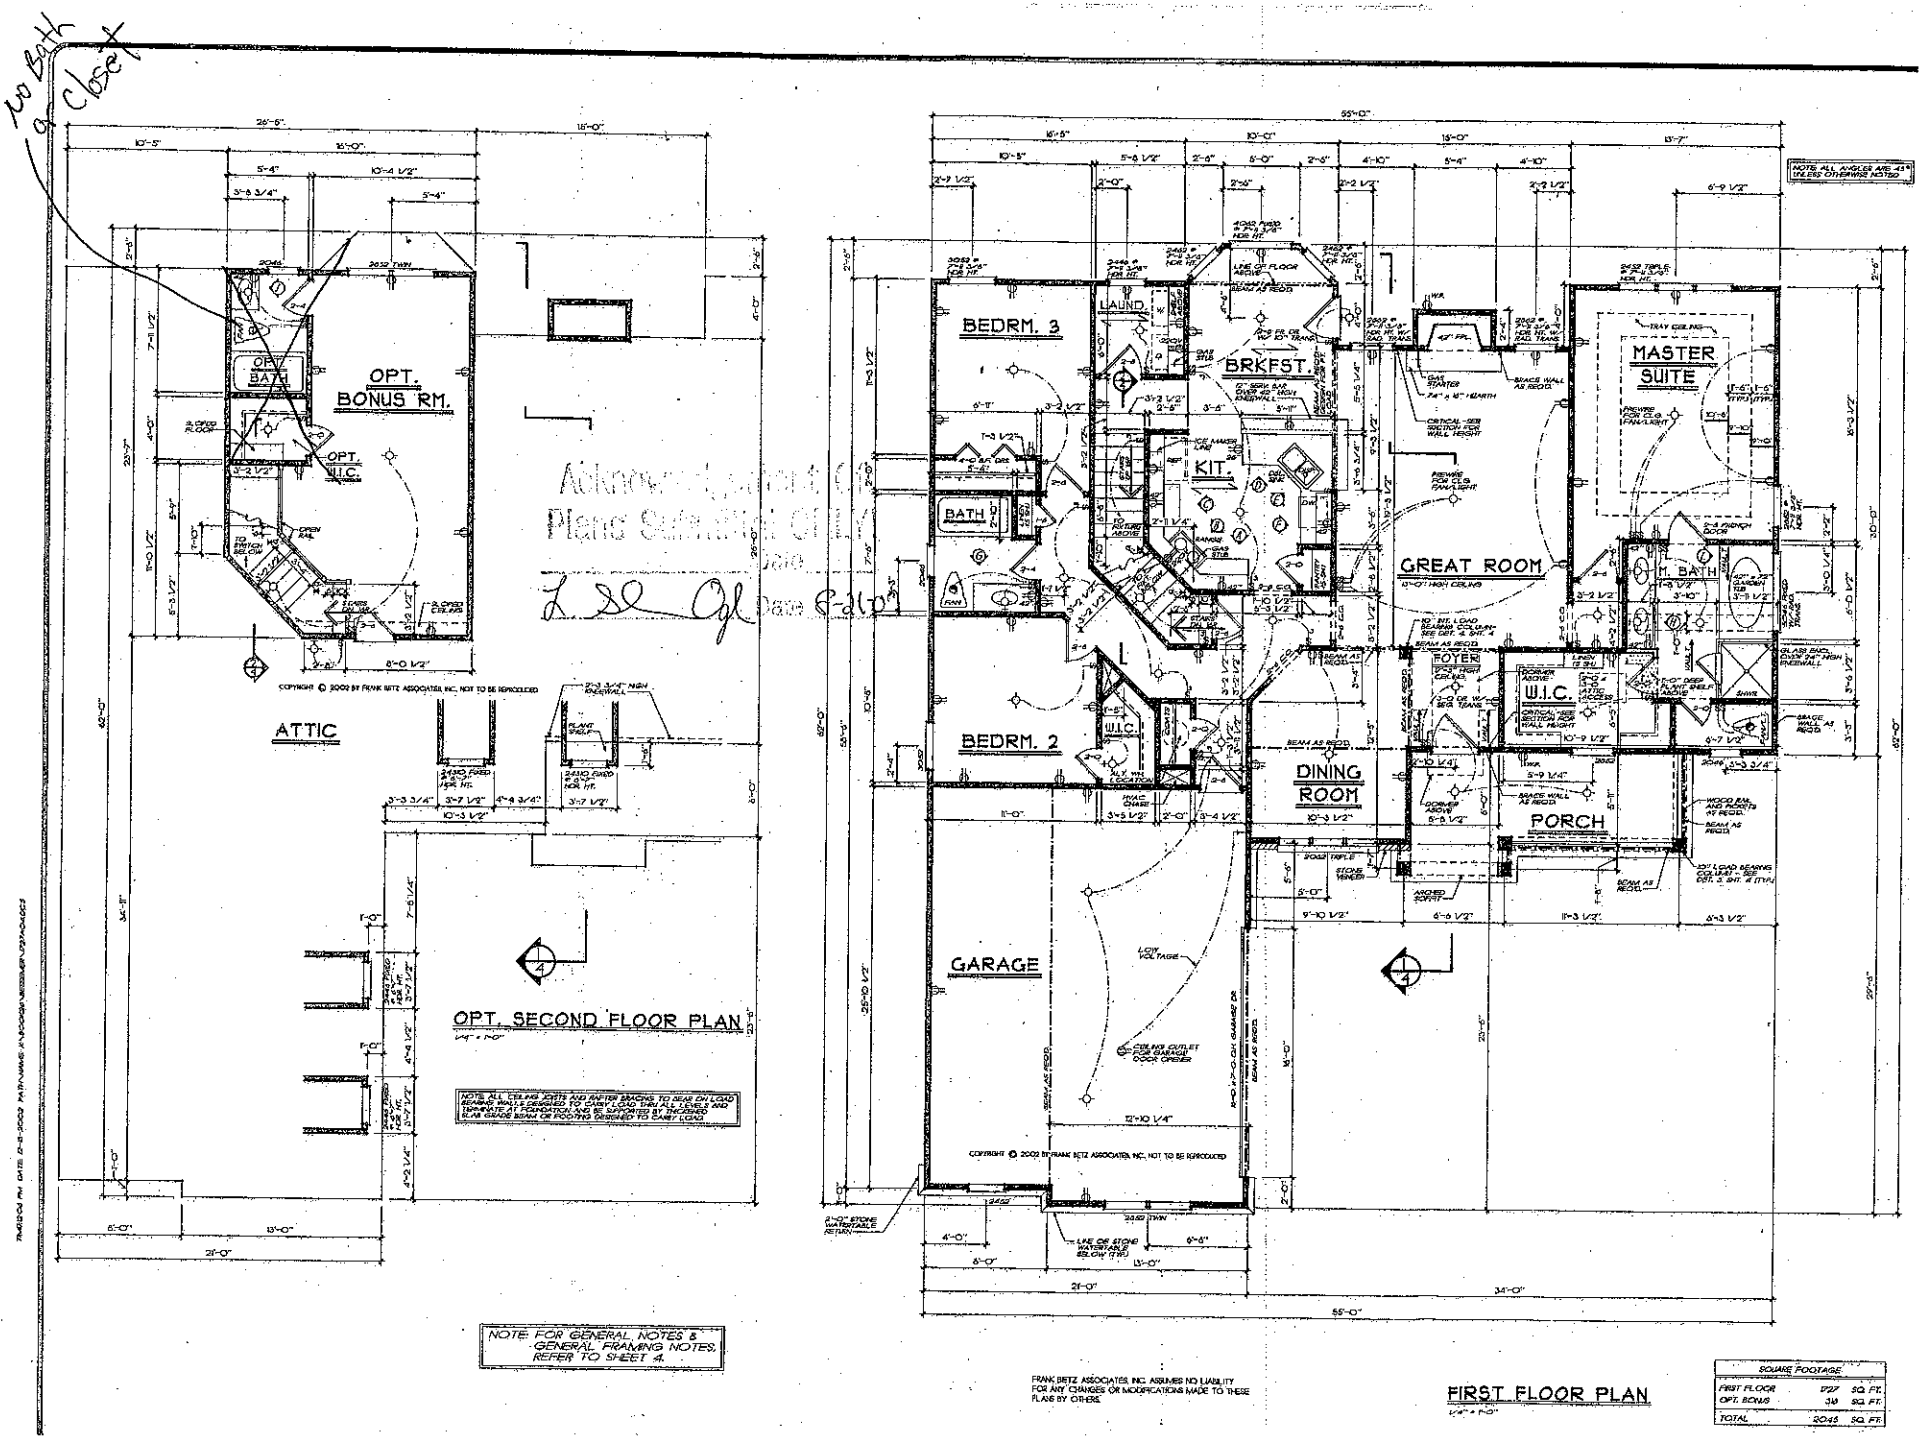


No Bath or Closet

Acknowledgment of Plans Submittal of Check

Date 6-21-02