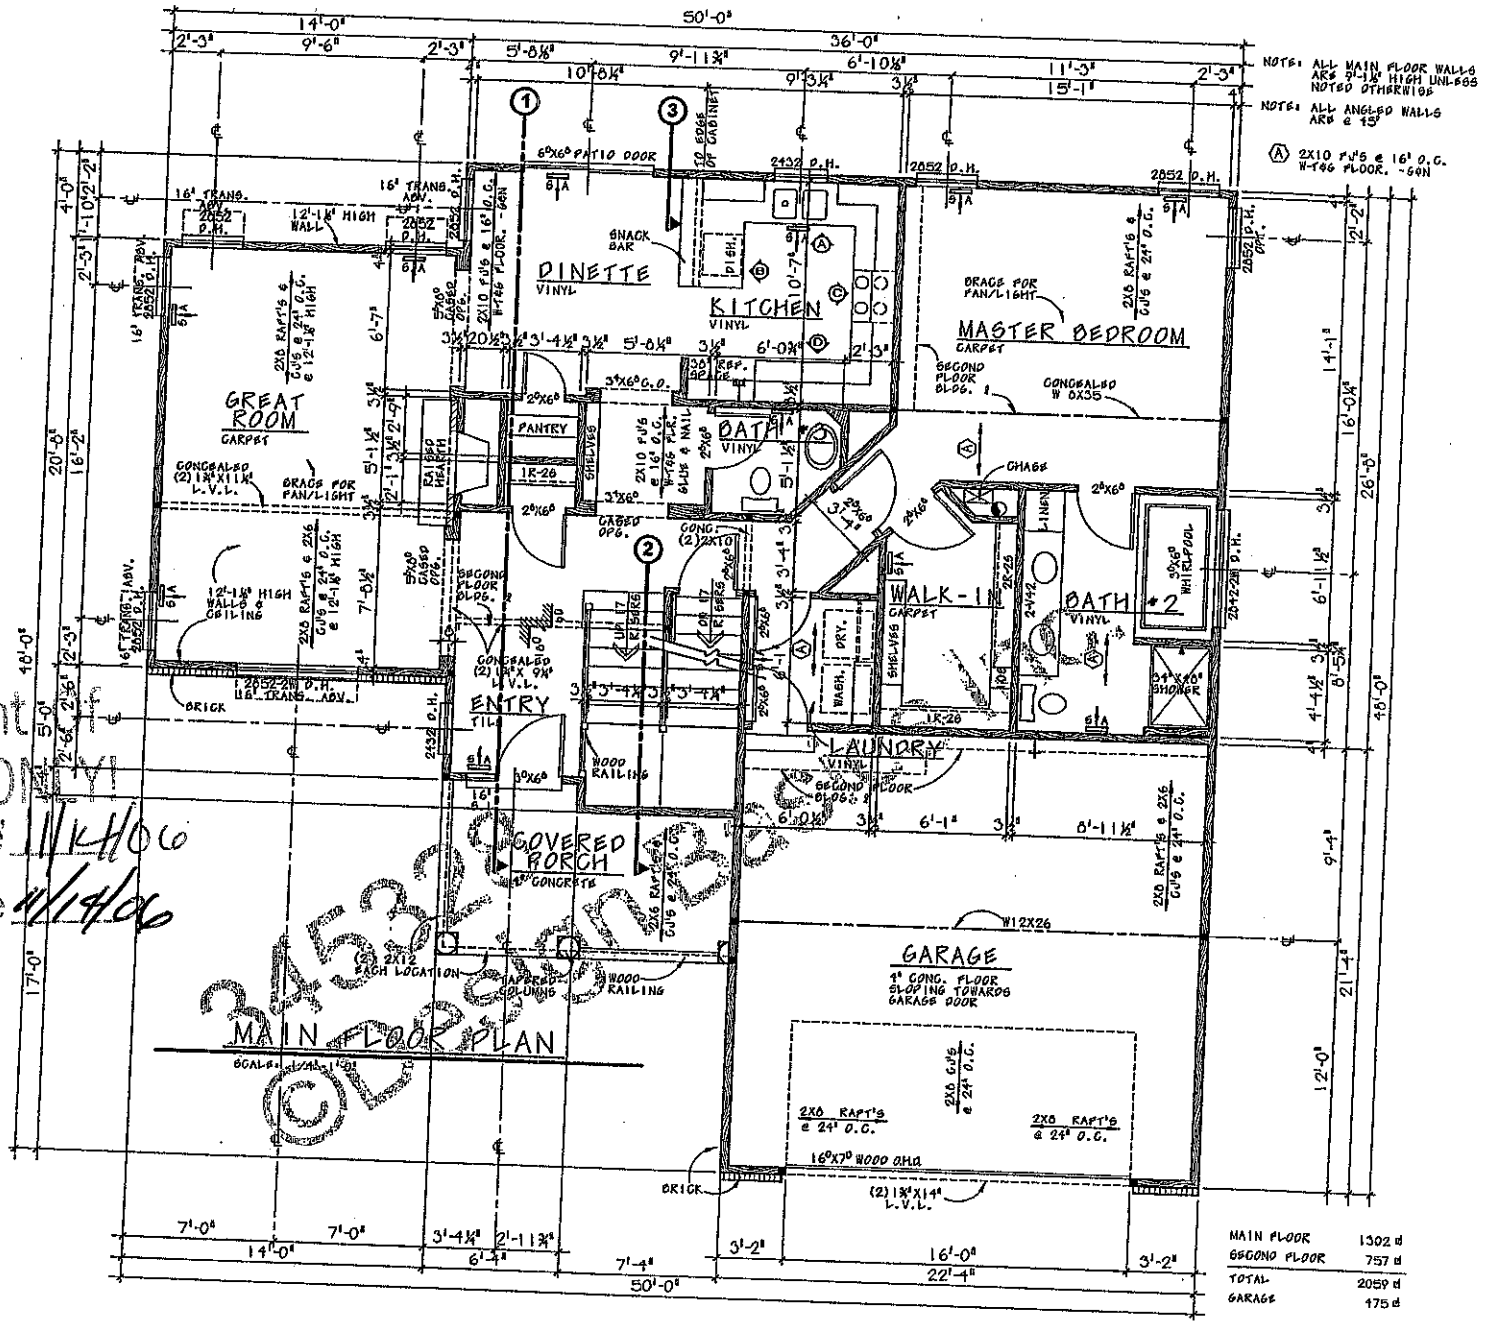


ORIGINAL DRAFT
IF THIS IS NOT RED DO NOT COPY

Acknowledgement of
Plans Submittal Only!
Maira Dobson Date 11/14/06
Date 11/14/06

2453 SQ FT
© 2000 DESIGN BASICS, INC.

ALL PLANS customizable

11112 John Galt Blvd. Omaha, NE 68137-2294
Phone: (402) 331-1800 Toll Free: (800) 947-7526
www.designbasics.com

REVERSE AVAILABLE


design basics inc. HOME PLAN DESIGN SERVICE

© 2000 DESIGN BASICS, INC. ALL PLANS PERSONAL, RESIDENTIAL DESIGN WORK CREATED BY DESIGN BASICS, INC. ARE PROTECTED BY COPYRIGHT LAWS. ALL RIGHTS RESERVED. THE REPRODUCTION, USE, MODIFICATION, OR DISTRIBUTION OF THESE PLANS WITHOUT THE WRITTEN PERMISSION OF DESIGN BASICS, INC. IS STRICTLY PROHIBITED. CONSTRUCTION FROM THESE PLANS SHOULD NOT BEGIN UNTIL DESIGN BASICS, INC. HAS RECEIVED A SIGNED AND DATED COPY OF A CONSTRUCTION CONTRACT BETWEEN THE OWNER AND A BUILDER. THE REPRODUCTION, USE, MODIFICATION, OR DISTRIBUTION OF THESE PLANS WITHOUT THE WRITTEN PERMISSION OF DESIGN BASICS, INC. IS STRICTLY PROHIBITED. ONLY FOR REPRODUCTIONS BEARING AN EMBOSSED SEAL.

8507

SHEET 4 of 8

ORIGINAL DRAFT
IF THIS IS NOT RED
DO NOT COPY

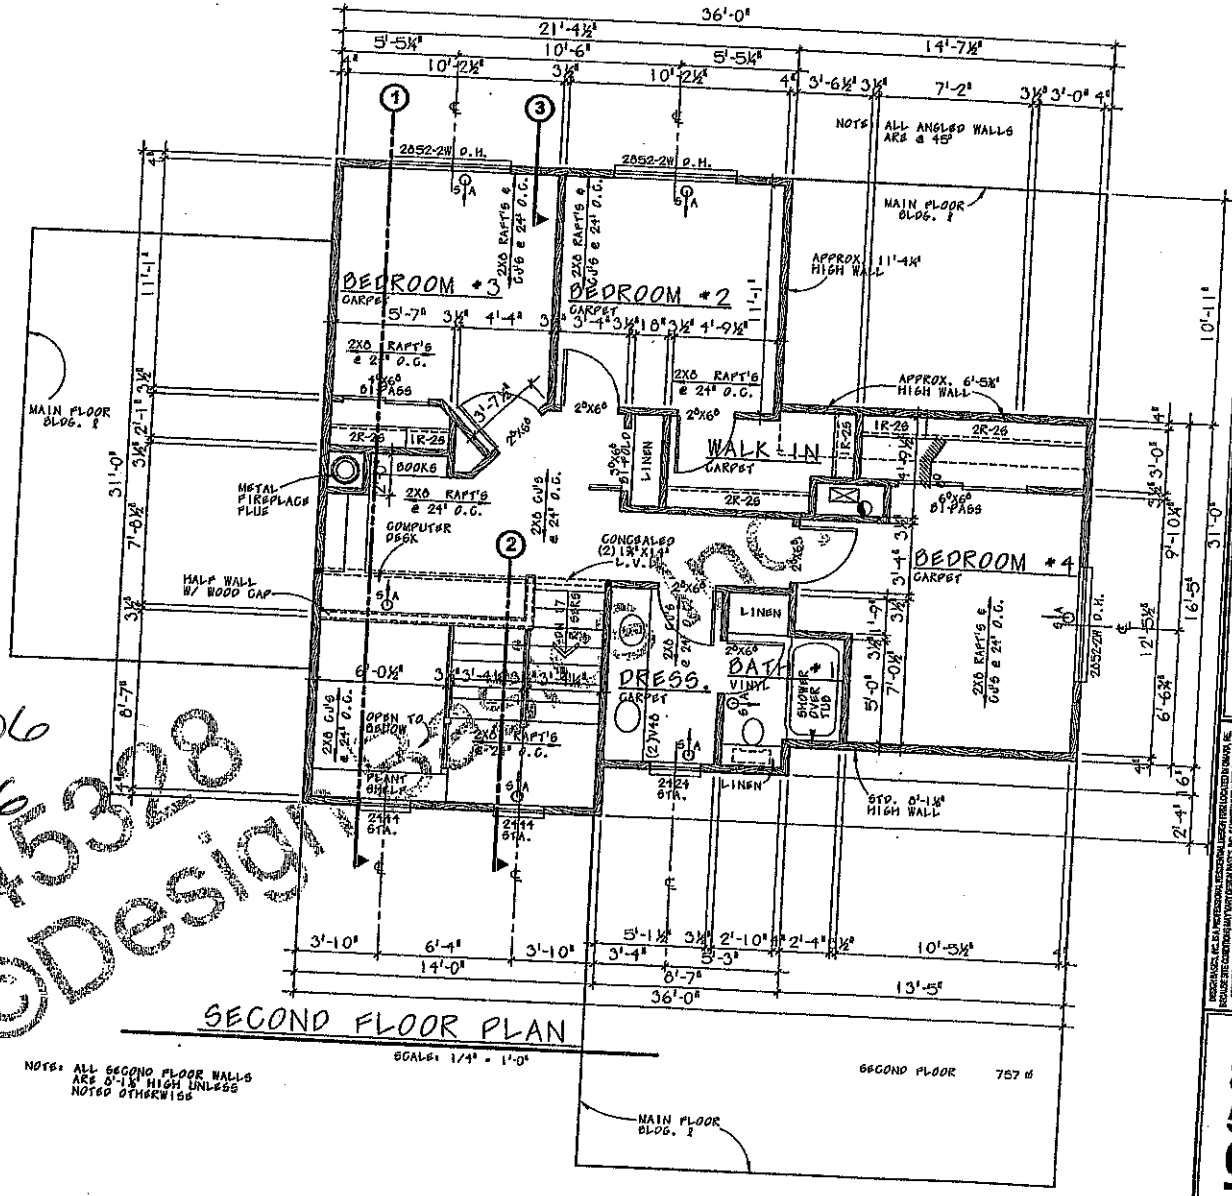

Acknowledgement Of
Plans Submittal ONLY!

Maria Dobson Date 11/14/06

Date 11/14/06

345328
©Design Basics

ALL PLANS customizable
11112 John Galt Blvd. Omaha, NE 68137-2364
Phone: (402) 331-1888 Toll Free: (800) 947-7535
www.designbasics.com

REVERSE AVAILABLE

design basics inc HOME PLAN DESIGN SERVICE

© 2000 DESIGN BASICS, INC. D.B.A. PROFESSIONAL RESIDENTIAL DESIGNERS. ALL PLANS AND DRAWINGS ARE PROPRIETARY AND ARE THE EXCLUSIVE PROPERTY OF DESIGN BASICS, INC. D.B.A. PROFESSIONAL RESIDENTIAL DESIGNERS. ALL RIGHTS RESERVED. THE REPRODUCTION, ALTERATION OR USE OF THESE PLANS IN ANY FORM OR BY ANY MEANS, ELECTRONIC OR MECHANICAL, INCLUDING BUT NOT LIMITED TO PHOTOCOPYING, RECORDING, OR BY ANY INFORMATION STORAGE AND RETRIEVAL SYSTEM, WITHOUT THE EXPRESS WRITTEN PERMISSION OF DESIGN BASICS, INC. D.B.A. PROFESSIONAL RESIDENTIAL DESIGNERS IS STRICTLY PROHIBITED.

8507

SHEET 5 of 8