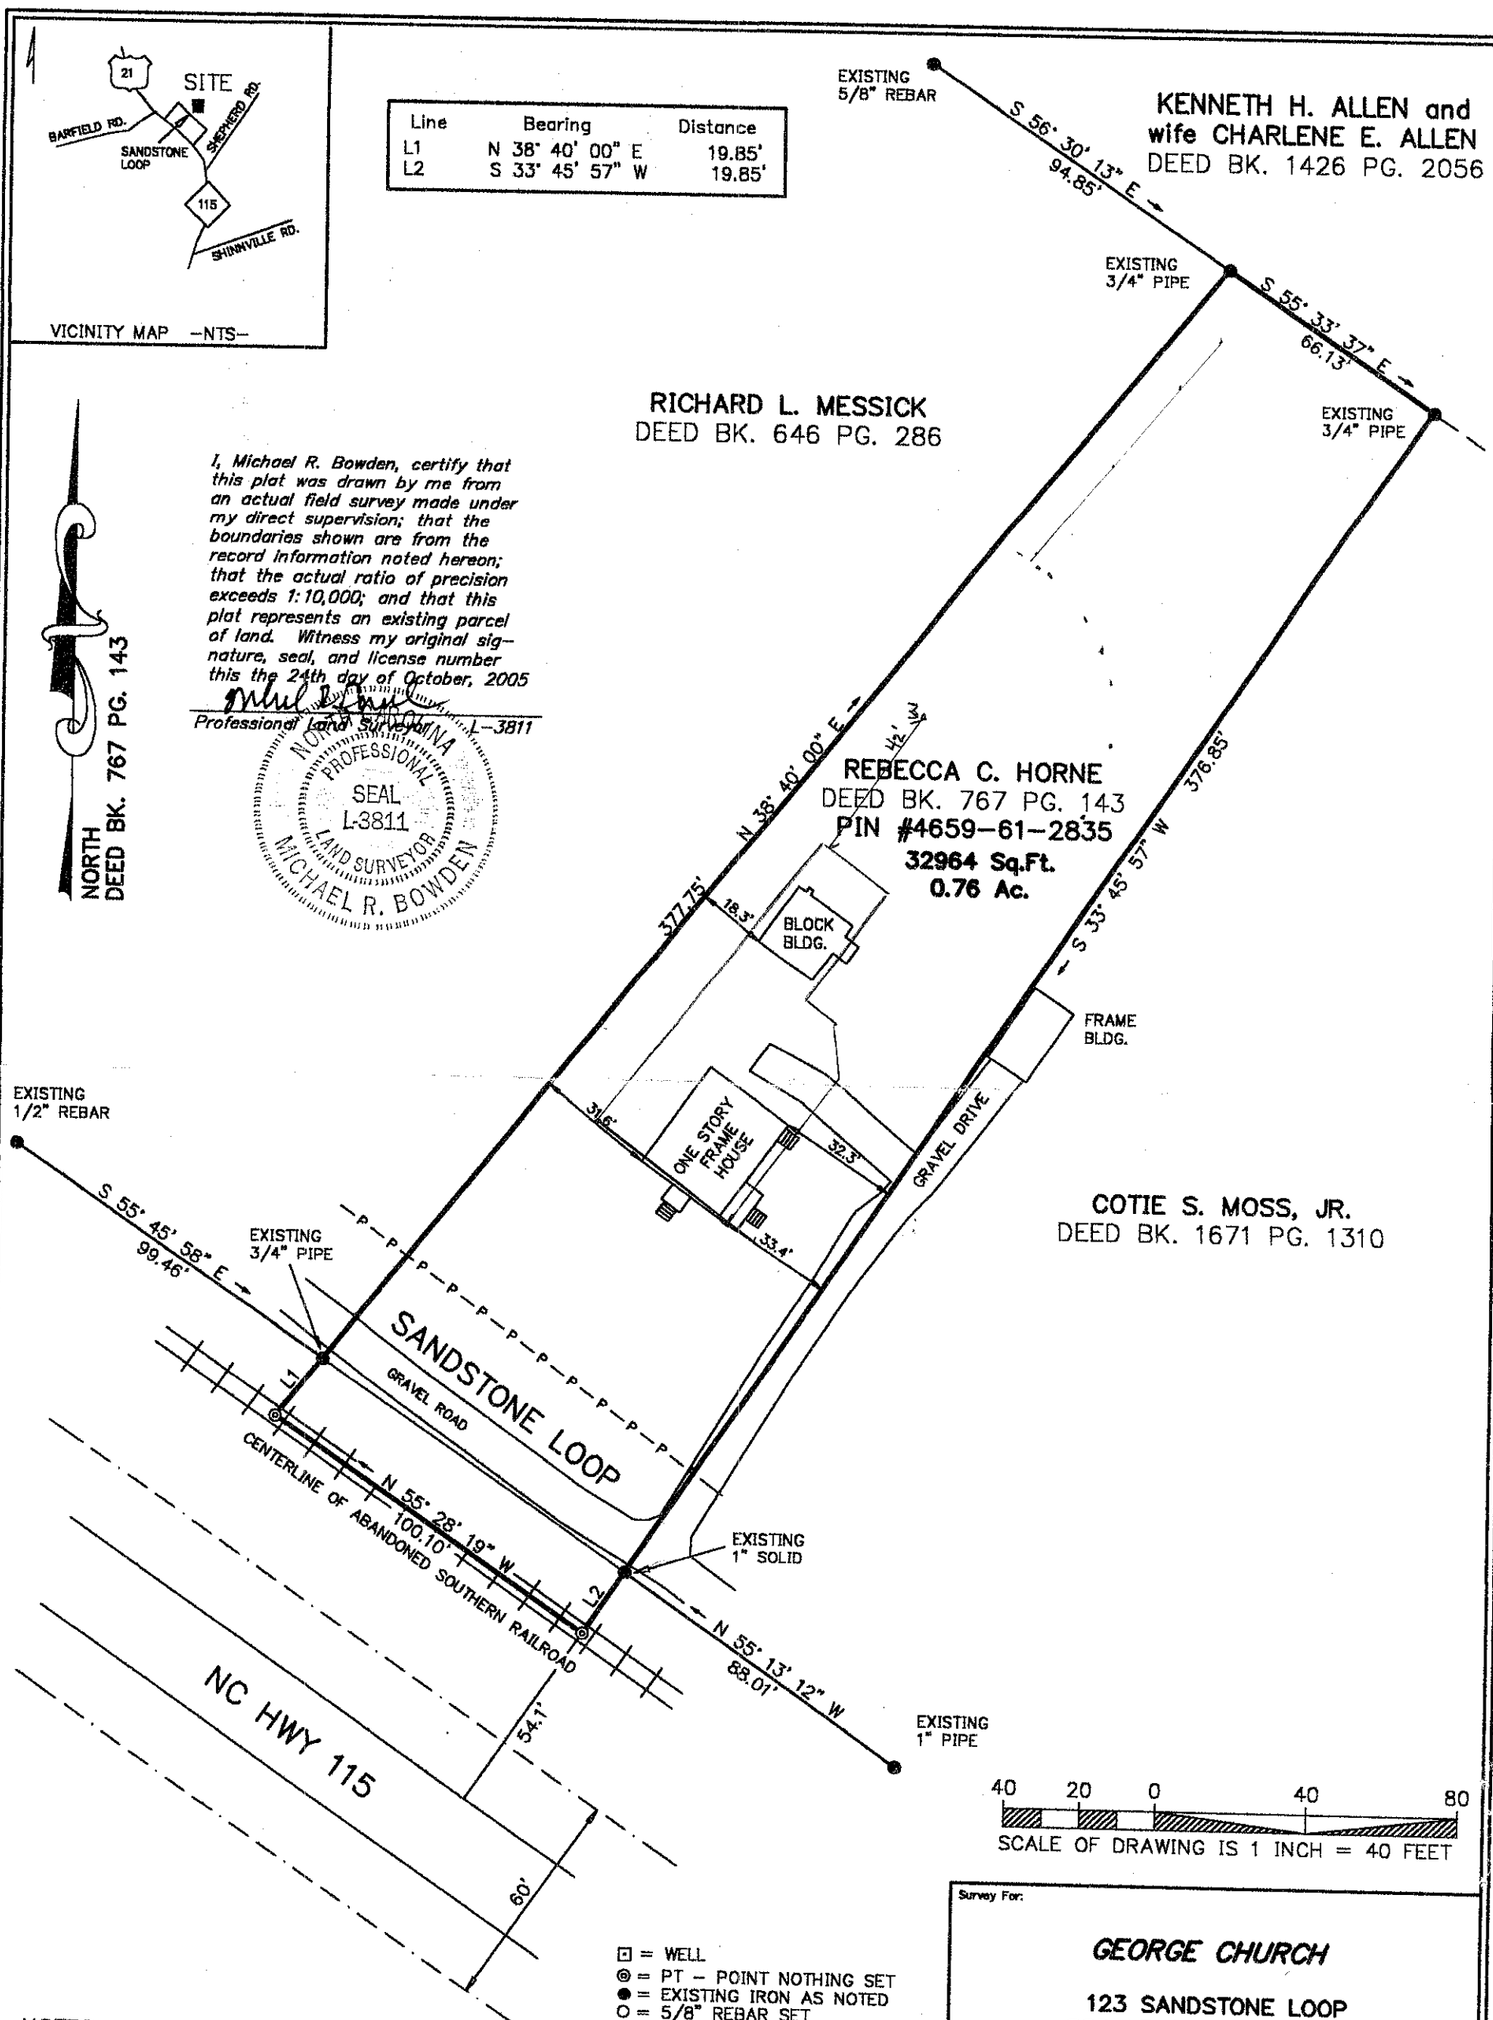


NOTES:

1. TRAVERSE ADJUSTED BY COMPASS RULE ADJUSTMENT METHOD.
2. AREAS DETERMINED BY COORDINATE COMPUTATIONS.
3. ALL DISTANCES ARE HORIZONTAL GROUND DISTANCES.
4. THIS PLAT IS OF A SURVEY OF AN EXISTING PARCEL OR PARCELS OF LAND.

REFERENCES: DEEDS AND MAPS ARE SHOWN HEREON

Survey For:

GEORGE CHURCH

123 SANDSTONE LOOP
CODDLE CREEK TOWNSHIP
IREDELL CO., N. C.

Project # 050085-1 *Date: 13 OCTOBER, 2005*

BOWDEN SURVEYING & MAPPING
(980)429-1075
317 SOUTH LAUREL ST.
LINCOLNTON, N.C. 28092