
THIS IS TO CERTIFY THAT ON THE 20th DAY OF Dec. 19 85 I, SURVEYED THE PROPERTY SHOWN ON THIS PLAT, AND THAT THE TITLE LINES AND THE WALLS OF THE BUILDINGS, IF ANY ARE SHOWN HEREON. Revised: Aug. 25th, 1986

SIGNED Donald Ray Allen

NORTH CAROLINA SEAL REGISTERED SURVEYOR L-1131 DONALD RAY ALLEN

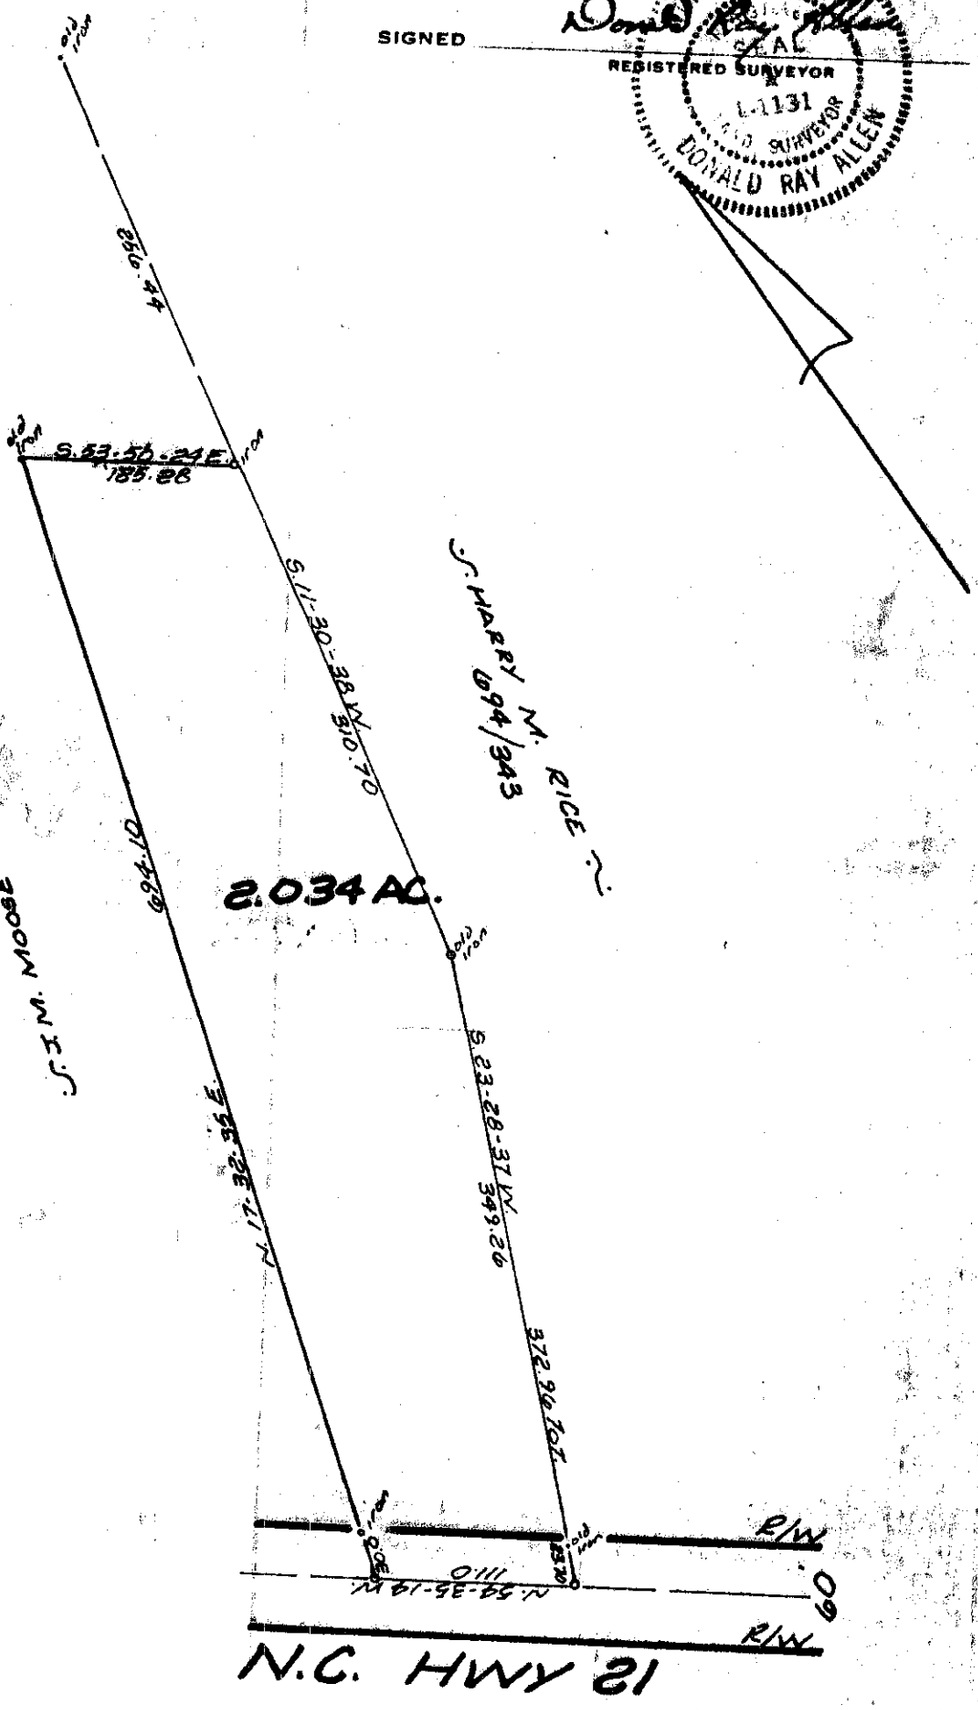

Boundary SURVEY

SCALE 1"=100' AS-Shown

THE PROPERTY OF Coddle Crk. Twp., Iredell Co., N.C.
Mooresville Congregation of Jehovah's Witness

MAP RECORDED IN BOOK AT PAGE

DEED RECORDED IN BOOK 354 PAGE 239

ERN PHOTO PRINT & SUPPLY CO