
5'-9"
2852 TWIN
2'-4"
BEDROOM 3
2'-0" HIGH KNEEWALL
2'-2" HIGH KNEEWALL
VAULT
9'-0"
15'-3 1/2"
12'-2 1/2"
8'-0" CLG.
W.I.C.
LINE OF FLAT CEILING
PREWIRE FOR CLG. FAN LIGHT
FLUSH BEAM AS REQ'D.
TO SWITCHES BELOW
SLOPE CEILING
2'-5"
3'-6"
5'-10"
3'-8"
6'-0" HIGH WALL
2-0
OPEN RAIL
2-6
GREAT ROOM
BELOW
OPEN RAIL
TO SWITCH BELOW
3'-2 1/2"
STAIRS DN. 16R
3'-6"
2-6
BEDROOM 2
FOYER BELOW
BATH
OPEN RAIL
P.D.S.
3'-4"
11'-11"
2-4
FAN
2-6
8'-0" HIGH CEILING
11'-0"
4'-8 1/2"
3'-8 1/2"
2-0
8'-2 1/2"
3'-2 1/2"
4'-8"
SLOPE CLG.
TO SWITCH BELOW
W.I.C.
PLANT SHELF
5'-6" HIGH WALL
4'-6" HIGH WALL
5'-0"
4'-0"
ATTIC ACCESS
ATTIC ACCESS
2852 @ 7'-3 1/2" HDR. HEIGHT
2852 @ 7'-3 1/2" HDR. HEIGHT
2'-0"
1'-11 3/4"
1'-11 3/4"
SLOPE CEILING
8'-0" HIGH CLG.
6'-0" HIGH WALL
6'-0" HIGH WALL
14'-6"
OPT. BONUS ROOM
2'-0" KNEEWALL
C 2'-0"
Header opening
Danny K. Ashcraft
10/9/01
19'-2 1/2"
7'-0"
5'-6"
6'-8 1/2"
42'-0"
5'-4"
22'-9 1/2"
17'-2"
34'-6"
42'-0"
7'-6"

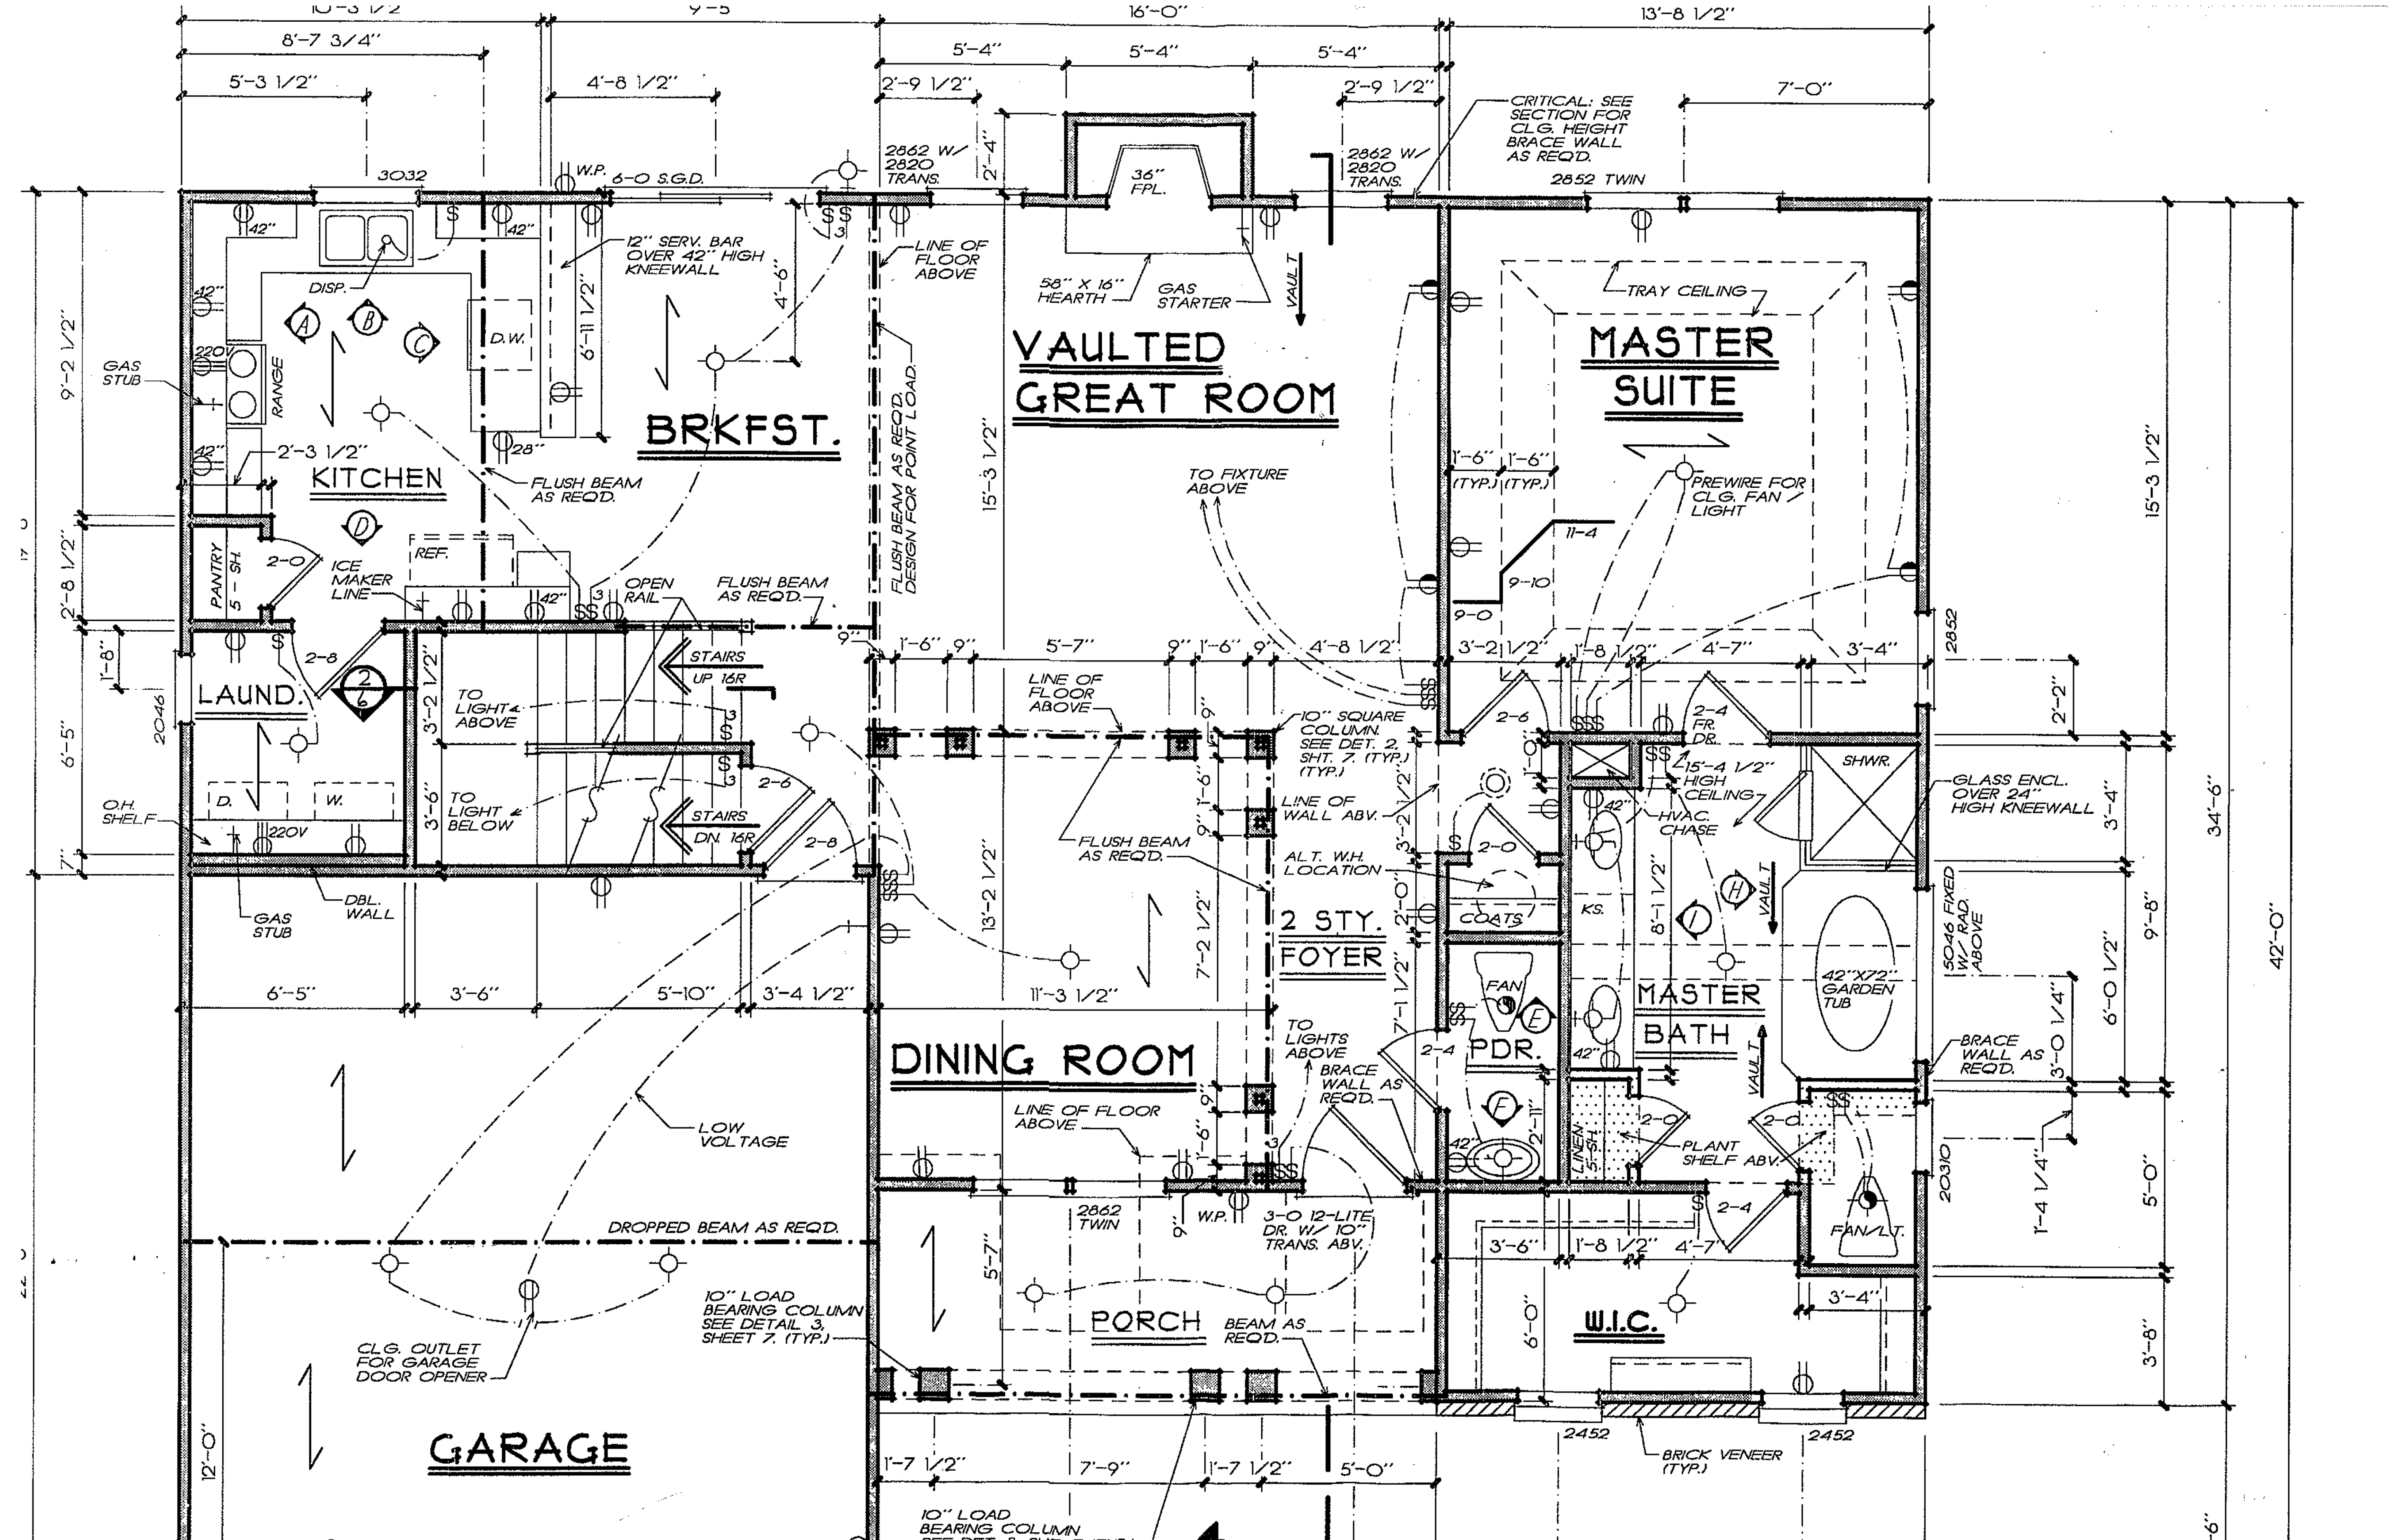

8'-7 3/4"
5'-3 1/2"
4'-8 1/2"
16'-0"
5'-4"
5'-4"
5'-4"
2'-9 1/2"
2'-9 1/2"
13'-8 1/2"
7'-0"
3032
W.P. 6-0 S.G.D.
2862 W/ 2820 TRANS.
2'-4"
36" FPL.
2862 W/ 2820 TRANS.
CRITICAL: SEE SECTION FOR CLG. HEIGHT BRACE WALL AS REQ'D.
2852 TWIN
42"
DISP.
12" SERV. BAR OVER 42" HIGH KNEEWALL
6'-11 1/2"
4'-6"
LINE OF FLOOR ABOVE
58" X 16" HEARTH
GAS STARTER
VAULT
TRAY CEILING
MASTER SUITE
VAULTED GREAT ROOM
GAS STUB
220V
RANGE
D.W.
28"
BRKFST.
FLUSH BEAM AS REQ'D. DESIGN FOR POINT LOAD.
15'-3 1/2"
2'-3 1/2"
KITCHEN
FLUSH BEAM AS REQ'D.
TO FIXTURE ABOVE
1'-6" (TYP.)
1'-6" (TYP.)
PREWIRE FOR CLG. FAN / LIGHT
11-4
9-10
9-0
9'-2 1/2"
2'-8 1/2"
PANTRY 5 - SH.
2-0
ICE MAKER LINE
REF.
OPEN RAIL
FLUSH BEAM AS REQ'D.
1'-6"
9"
5'-7"
9"
1'-6"
9"
4'-8 1/2"
3'-2 1/2"
1'-8 1/2"
4'-7"
3'-4"
2852
1'-8"
2-8
LAUND.
2046
TO LIGHT ABOVE
STAIRS UP 16R
LINE OF FLOOR ABOVE
10" SQUARE COLUMN. SEE DET. 2, SHT. 7. (TYP.) (TYP.)
2-6
2-4 FR. DR.
15'-4 1/2" HIGH CEILING
HVAC. CHASE
SHWR.
GLASS ENCL. OVER 24" HIGH KNEEWALL
2'-2"
3'-4"
34'-6"
6'-5"
D.
W.
O.H. SHELF
220V
TO LIGHT BELOW
STAIRS DN. 16R
2-8
LINE OF WALL ABV.
FLUSH BEAM AS REQ'D.
ALT. W.H. LOCATION
2-0
COATS
KS.
8'-1 1/2"
7"
GAS STUB
DBL. WALL
13'-2 1/2"
7'-2 1/2"
2 STY. FOYER
FAN
5046 FIXED W/ RAD. ABOVE
42"X72" GARDEN TUB
9'-8"
42'-0"
6'-5"
3'-6"
5'-10"
3'-4 1/2"
11'-3 1/2"
7'-1 1/2"
6'-0 1/2"
3'-0 1/4"
TO LIGHTS ABOVE
DINING ROOM
2-4
PDR.
MASTER BATH
BRACE WALL AS REQ'D.
LOW VOLTAGE
LINE OF FLOOR ABOVE
BRACE WALL AS REQ'D.
2'-11"
LINEN 5-SH.
2-0
PLANT SHELF ABV.
2-0
2-4
FAN/LT.
20310
1'-4 1/4"
5'-0"
DROPPED BEAM AS REQ'D.
2862 TWIN
W.P.
3-0 12-LITE DR. W/ 10" TRANS. ABV.
3'-6"
1'-8 1/2"
4'-7"
5'-7"
3'-4"
CLG. OUTLET FOR GARAGE DOOR OPENER
10" LOAD BEARING COLUMN SEE DETAIL 3, SHEET 7. (TYP.)
PORCH
BEAM AS REQ'D.
6'-0"
W.I.C.
3'-8"
2452
BRICK VENEER (TYP.)
2452
GARAGE
12'-0"
1'-7 1/2"
7'-9"
1'-7 1/2"
5'-0"
10" LOAD BEARING COLUMN