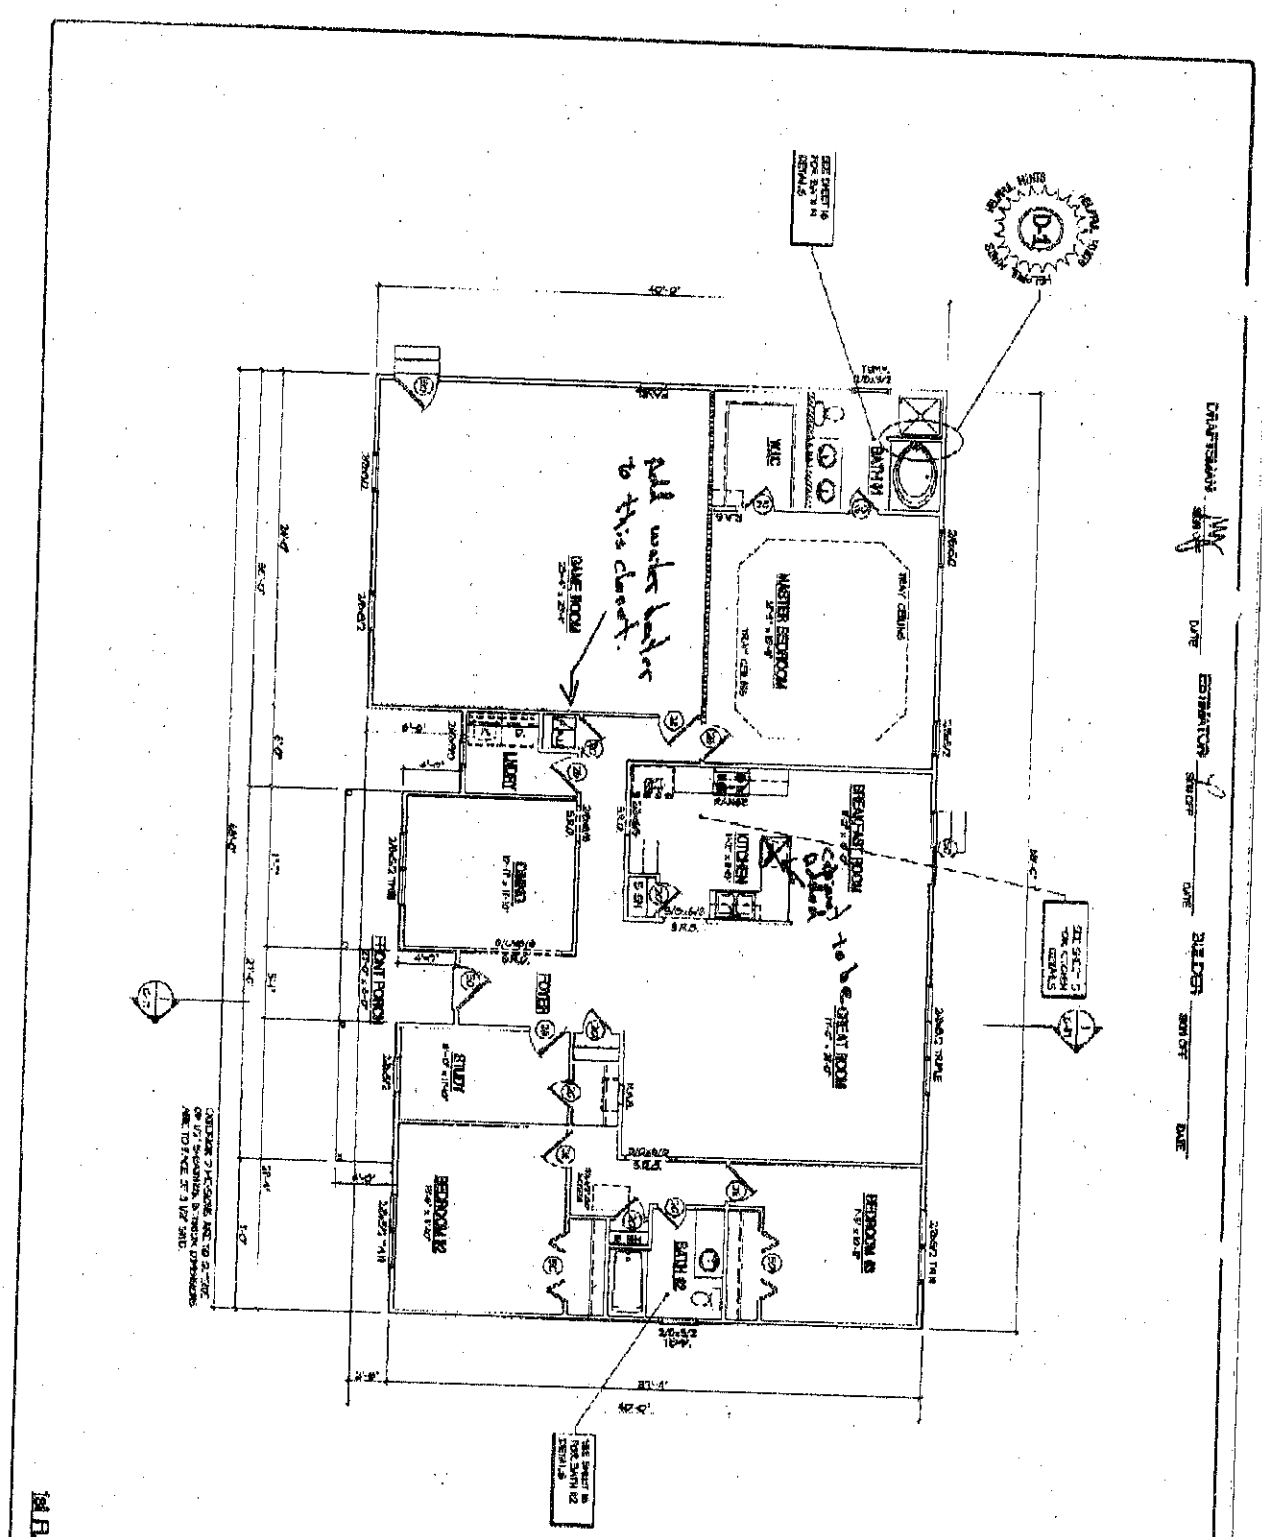


PRE-CONSTRUCTION PLANS

OWNER
OWNER
DIV. MAN.

1-1935 - C

1st FLOOR PLAN

WAYNE HOMES

KAREN OWNBY
109 STARR LANE
MOORESVILLE, NC 28115