
DAS DON ALLEN & ASSOCIATES, P. A.
"Since 1971"
Commercial * Residential * Mortgage Surveys * Multi-Family
Construction Staking * Subdivision Design * Topographical
(704) 664-7029 (704) 664-8041 Fax

I, certify that this map was drawn under my supervision from an actual survey made under my supervision recorded in deed book_____, page_____, and/or plat book_____, page_____, that the ratio of precision is 1':10,000, that this map was prepared in accordance with the General Statutes of North Carolina Chapter 89C. my hand and seal on the 11, day of JULY, A.D 20 05

NORTH CAROLINA
WILLIAM M. ALLEN PLS
L-3499
LAND SURVEYOR
WILLIAM M. ALLEN

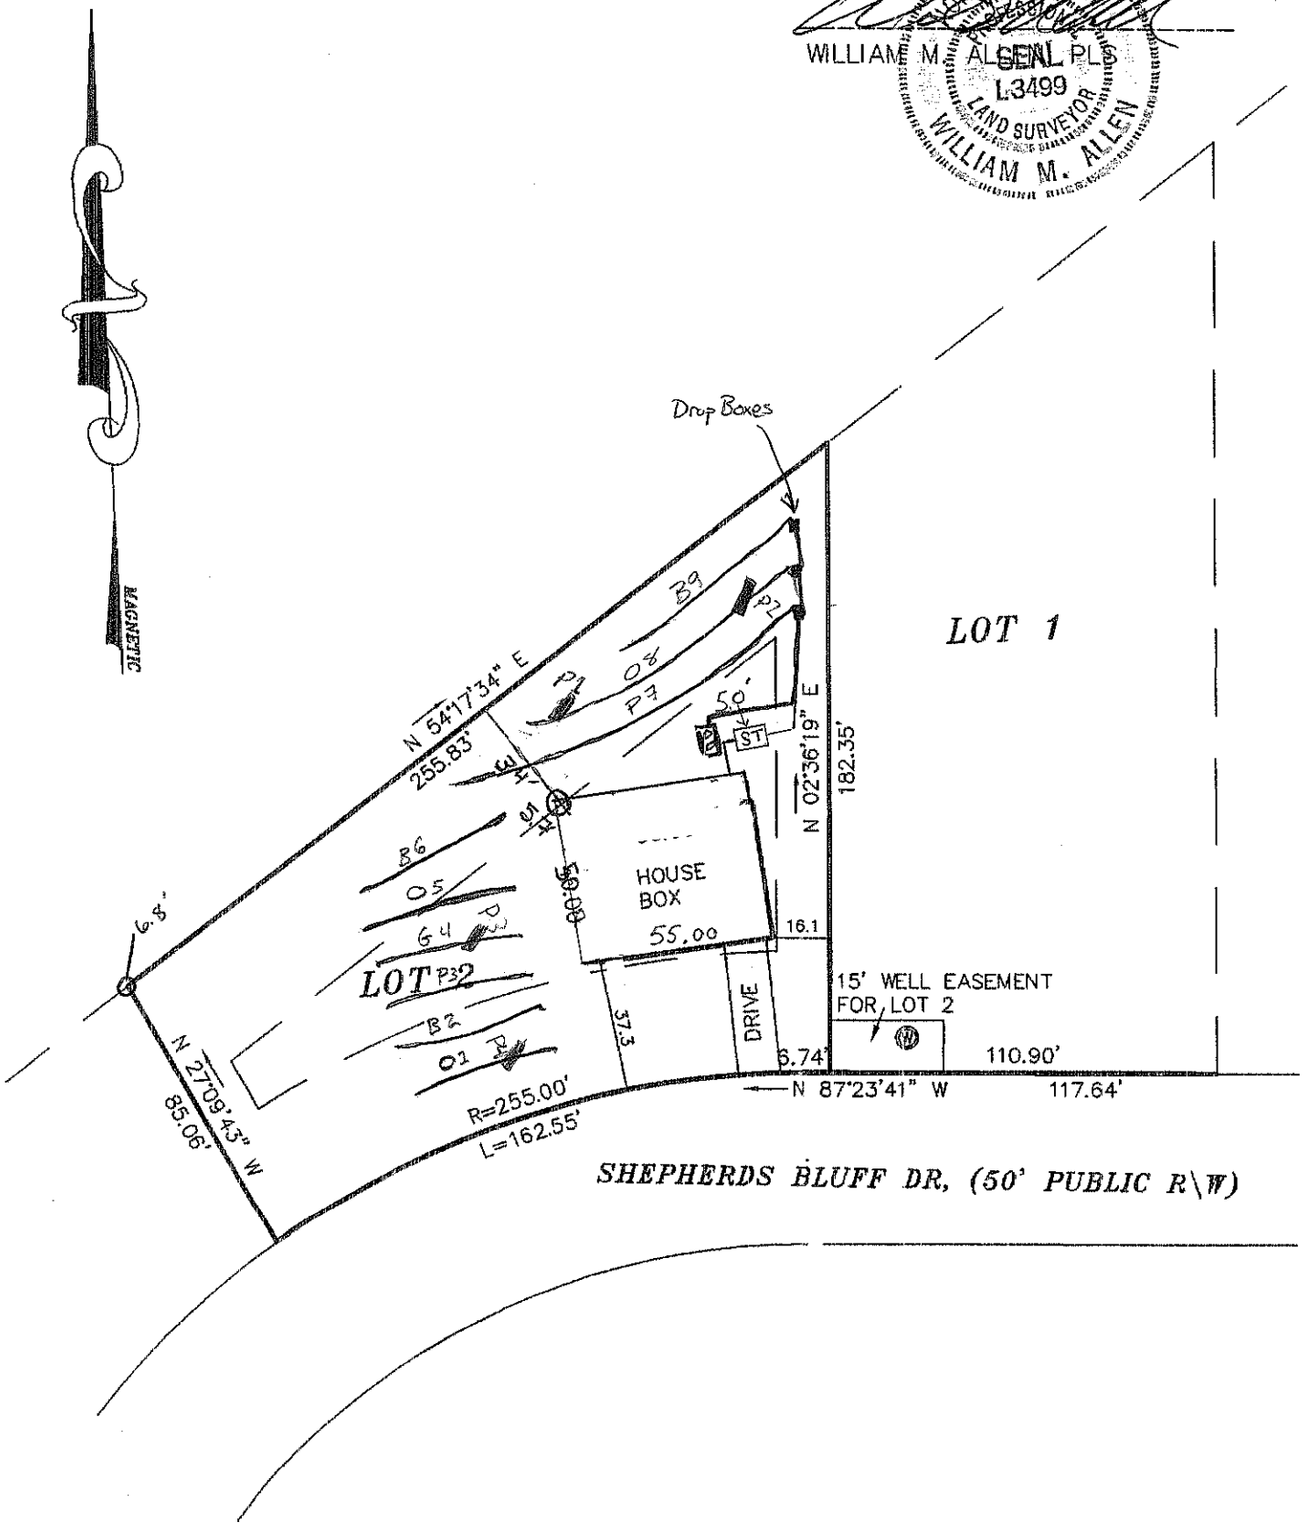

PLOT PLAN SURVEY

OF

LOT 2 SHEPHARDS BLUFF (PHASE 1)

SCALE 1" = 50'

BARRINGER TWSP., IREDELL CO., N.C.

ACQUIRED BY: SHEPHERDS BLUFF LLC

FIELD BOOK:
FILE: 10329PT
DC FILE:
TAX MAP NO: