
Lot #64

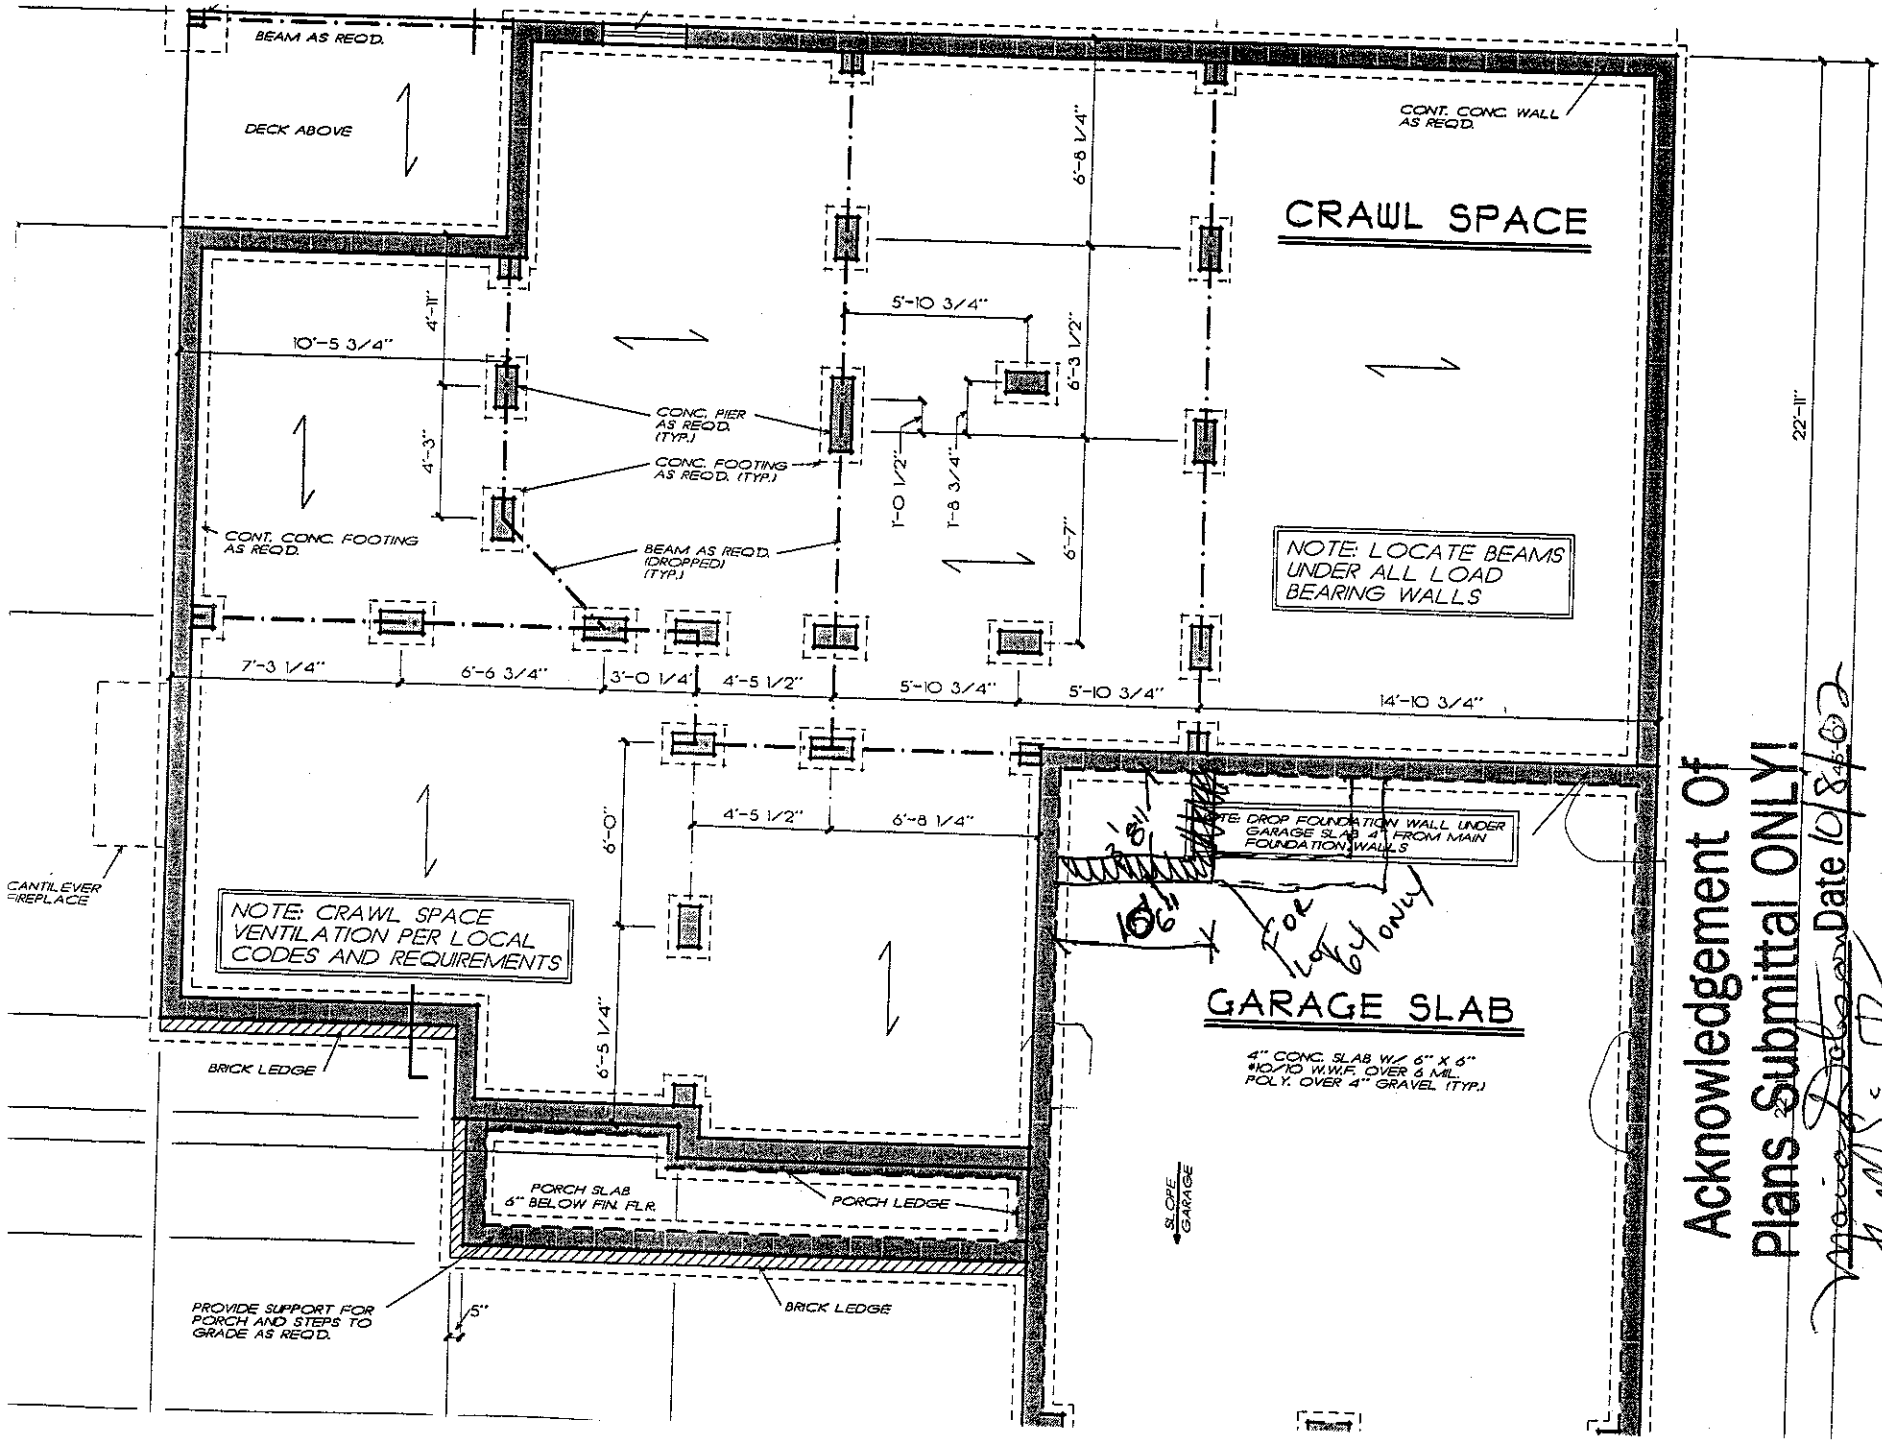

Acknowledgement Of Plans Submittal ONLY!

Date 10/8/02

Date