
Lot #64

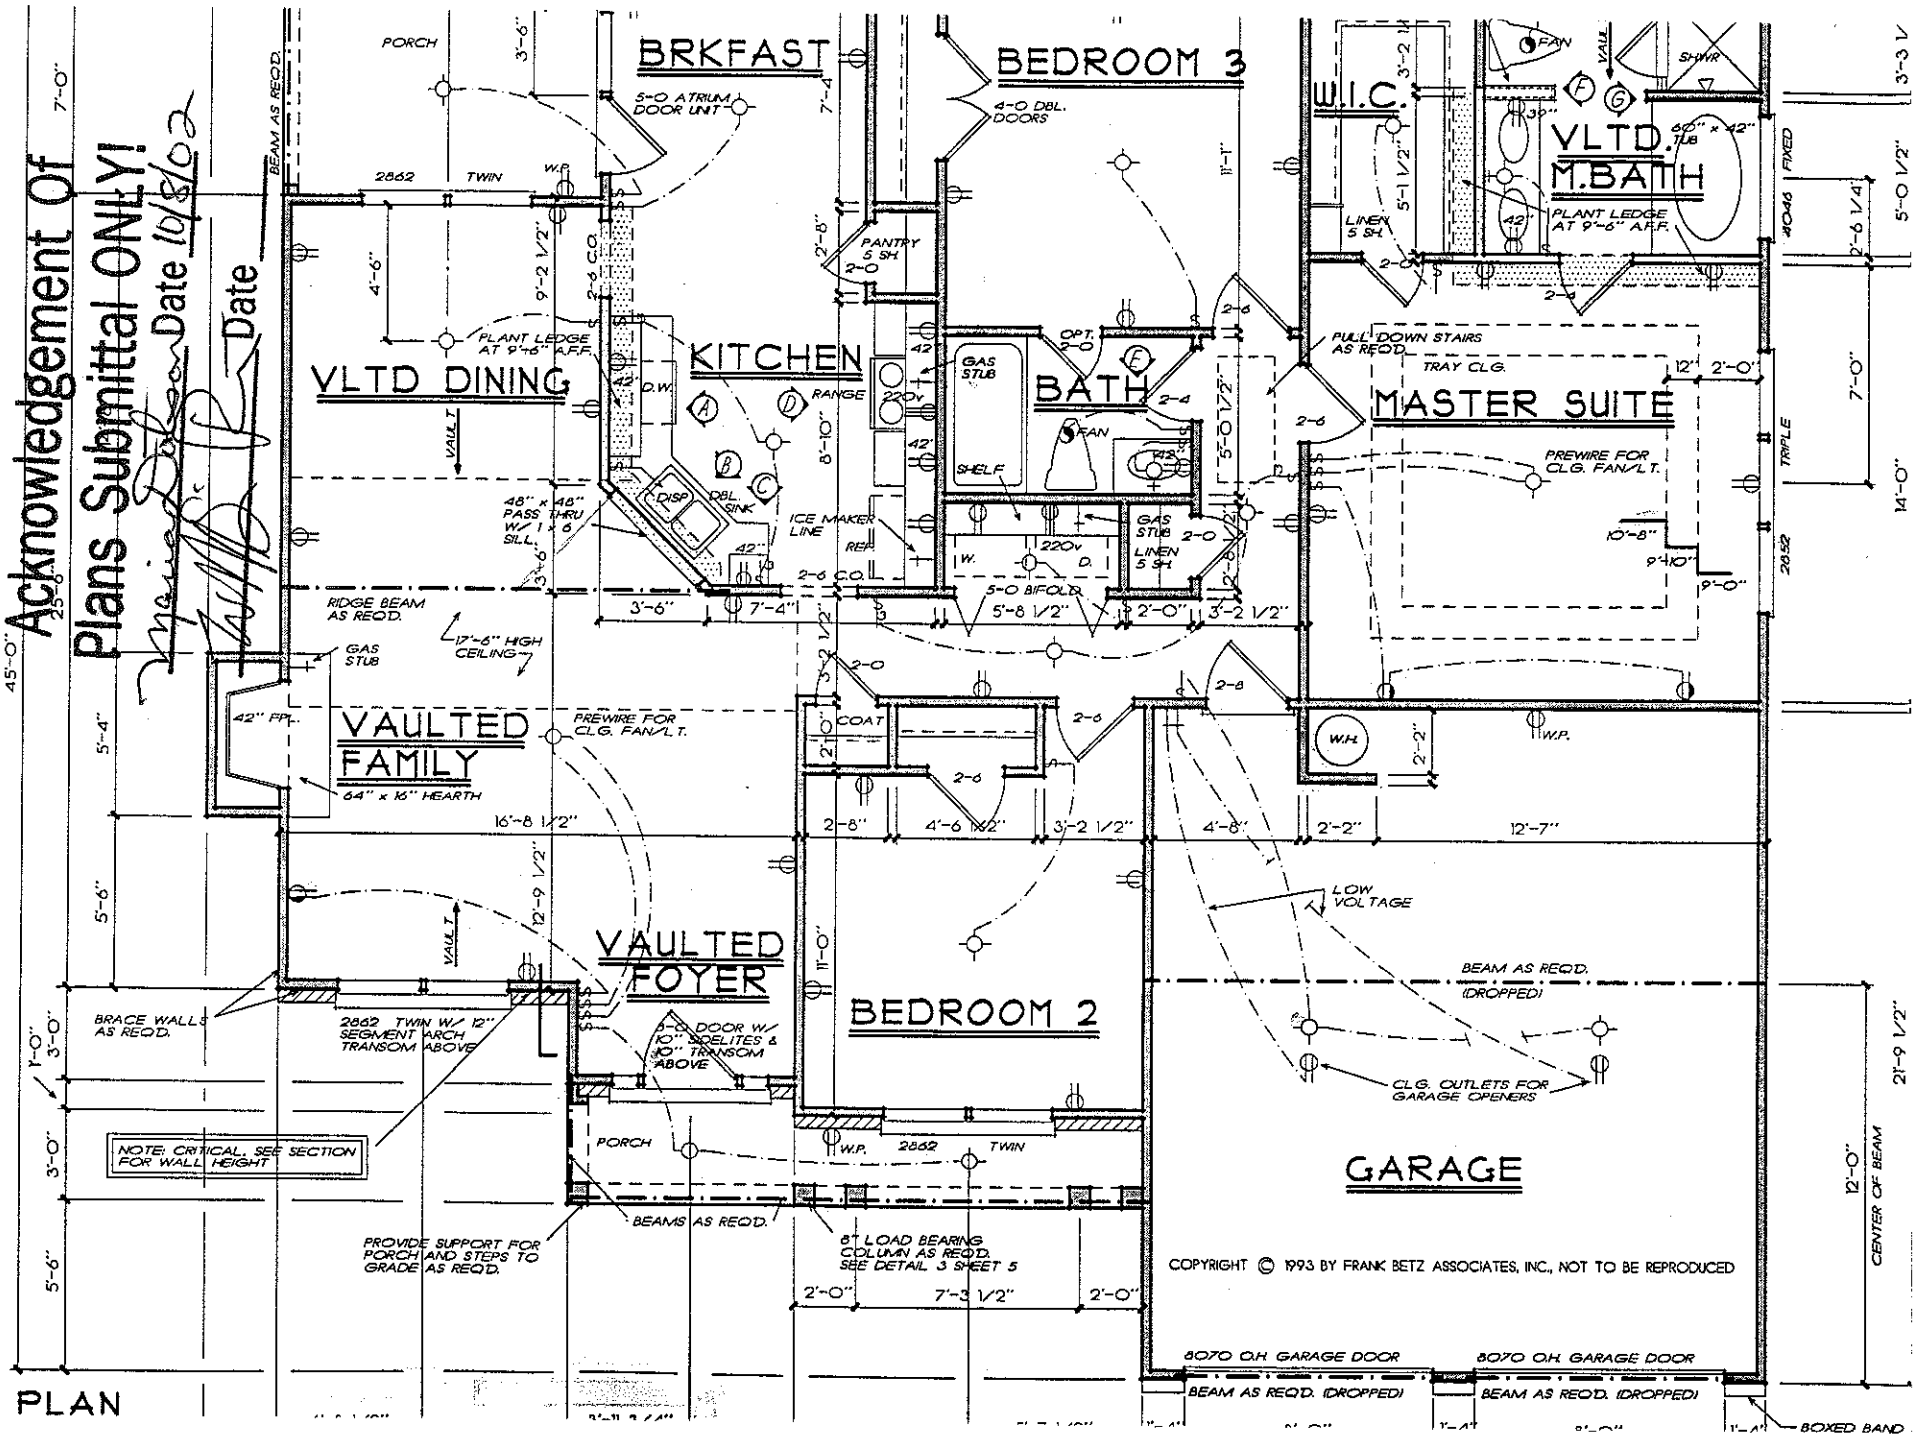

FLOOR PLAN