
THIS IS TO CERTIFY THAT ON THE 11 DAY OF June 20 03 AN ACTUAL SURVEY WAS DONE UNDER MY SUPERVISION OF THE PROPERTY SHOW HEREON. THIS MAP IS NOT INTENDED TO MEET GS 47-30 RECORDING REQUIREMENTS.


SIGNED _____

BRUDOM-DAVIS & ASSOCIATES, REGISTERED SURVEYORS
5100-12 NORTH I-85 SERVICE ROAD
CHARLOTTE N.C. 28206
PHONE (704) 596-6086

| | | |
|---|---|---|
| ROUGH STAKE | / / | |
| FOOTER STAKE | / / | |
| PIN-FOOTER | / / | |
| FOUNDATION | / / | |

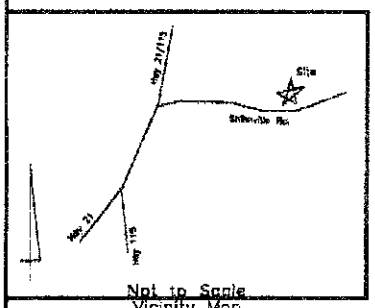


Springbrook B Pin
Right Side Entry Garage

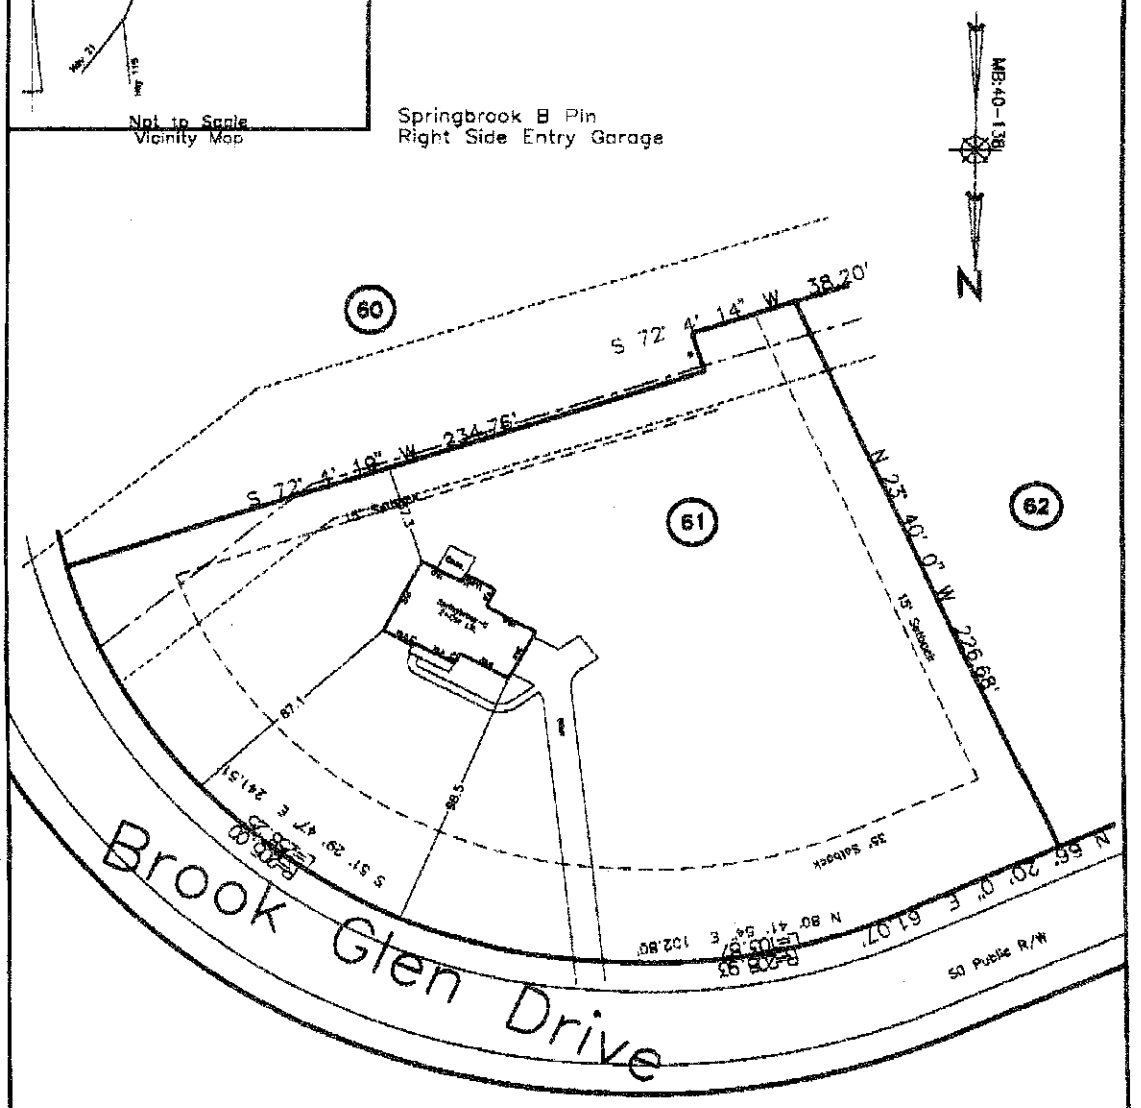


Plot Plan OF SURVEY

Lot 61, Brook Glen Crossing, Map 4
Coddle Creek Township, Iredell County, NC

SCALE 1" = 50'

THE PROPERTY OF Calkins Custom Homes

MAP RECORDED IN BOOK 40 AT PAGE 138 DEED RECORDED IN BOOK _____ PAGE _____

Job Number: 52337

Drawn By: MARTIN

JUN-12-2003 03:49 PM P.02