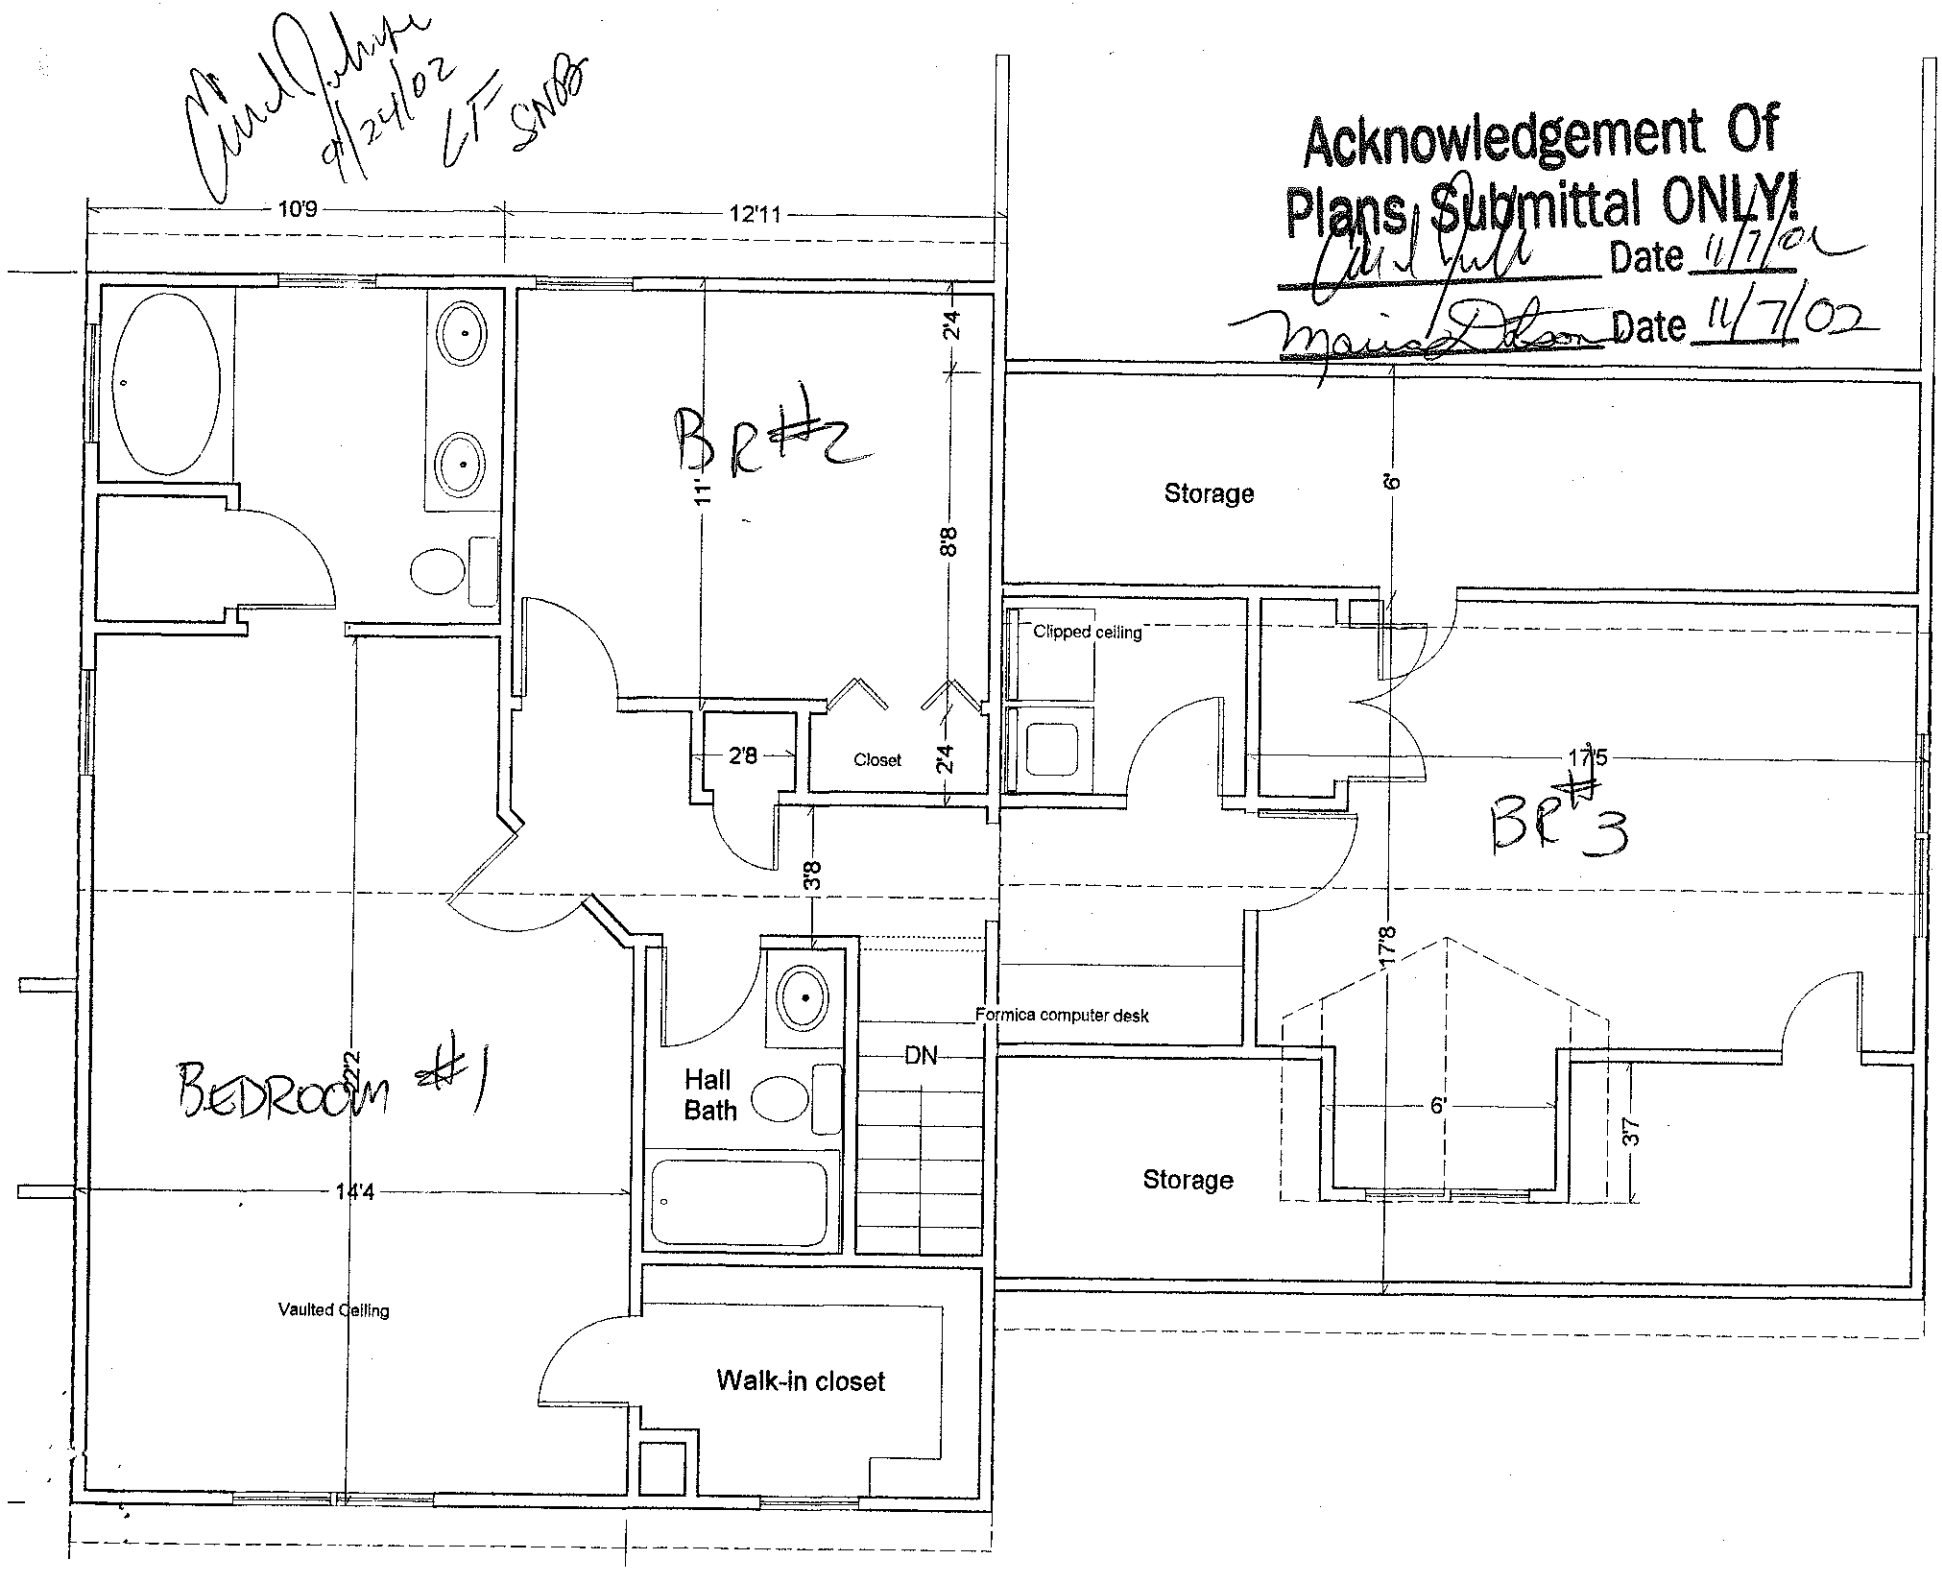

Acknowledgement Of
Plans Submittal ONLY!
Date 11/7/02
Date 11/7/02
10'9
12'11
BR #2
11'
8'8
2'4
2'4
2'8
Closet
3'8
Clipped ceiling
Storage
6'
17'5
BR #3
17'8
Formica computer desk
DN
Hall
Bath
BEDROOM #1
14'4
Vaulted Ceiling
Walk-in closet
6'
3'7
Storage