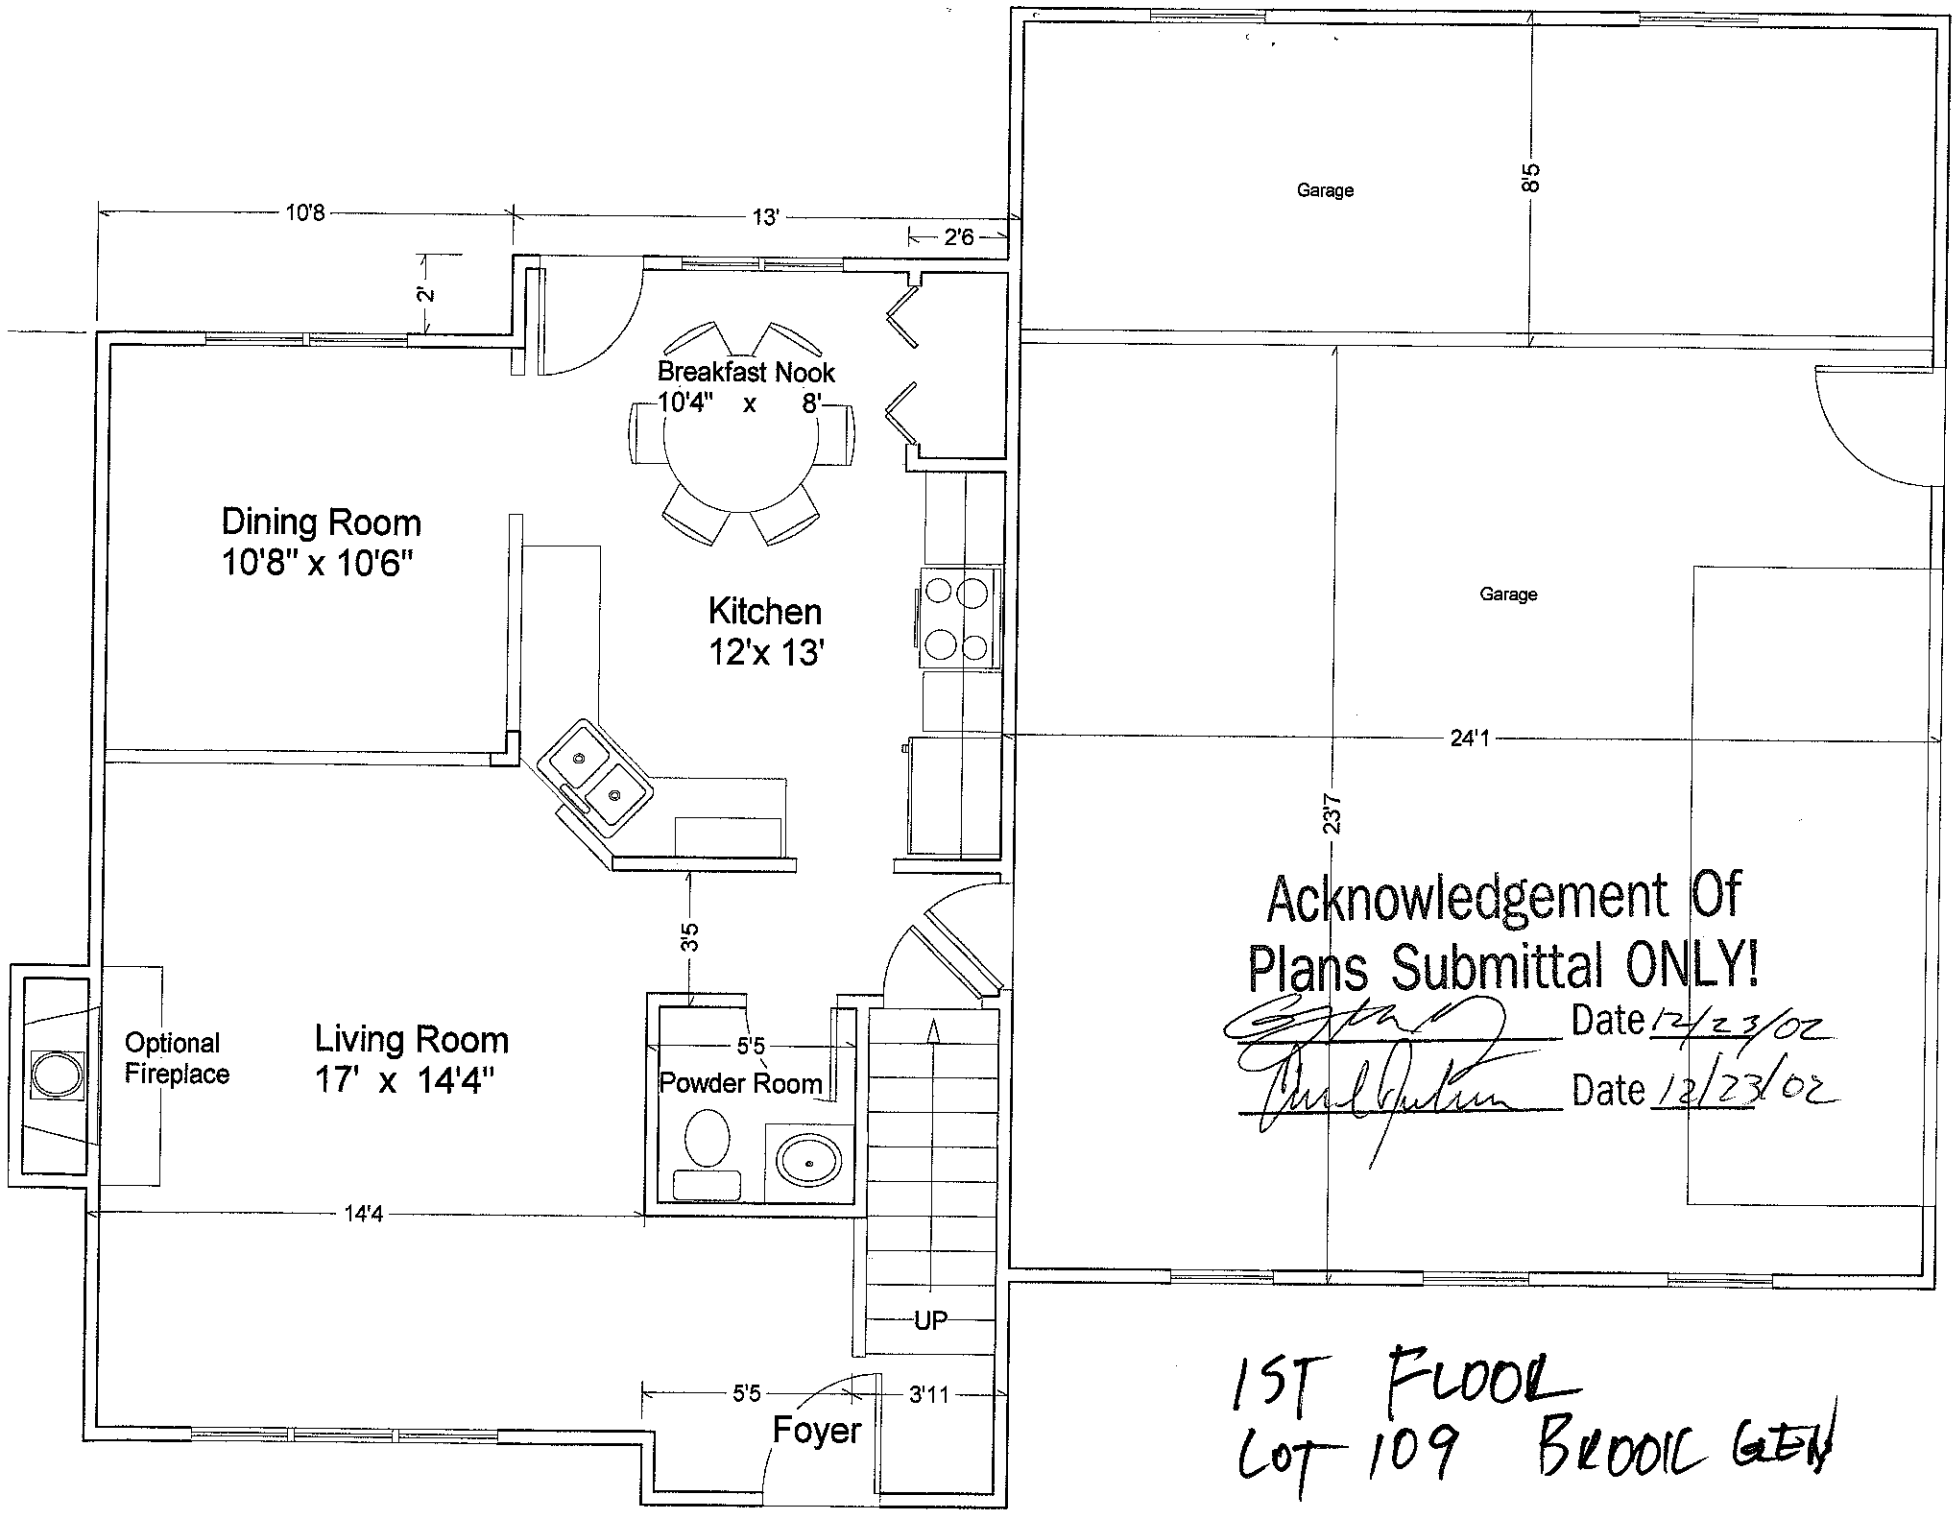
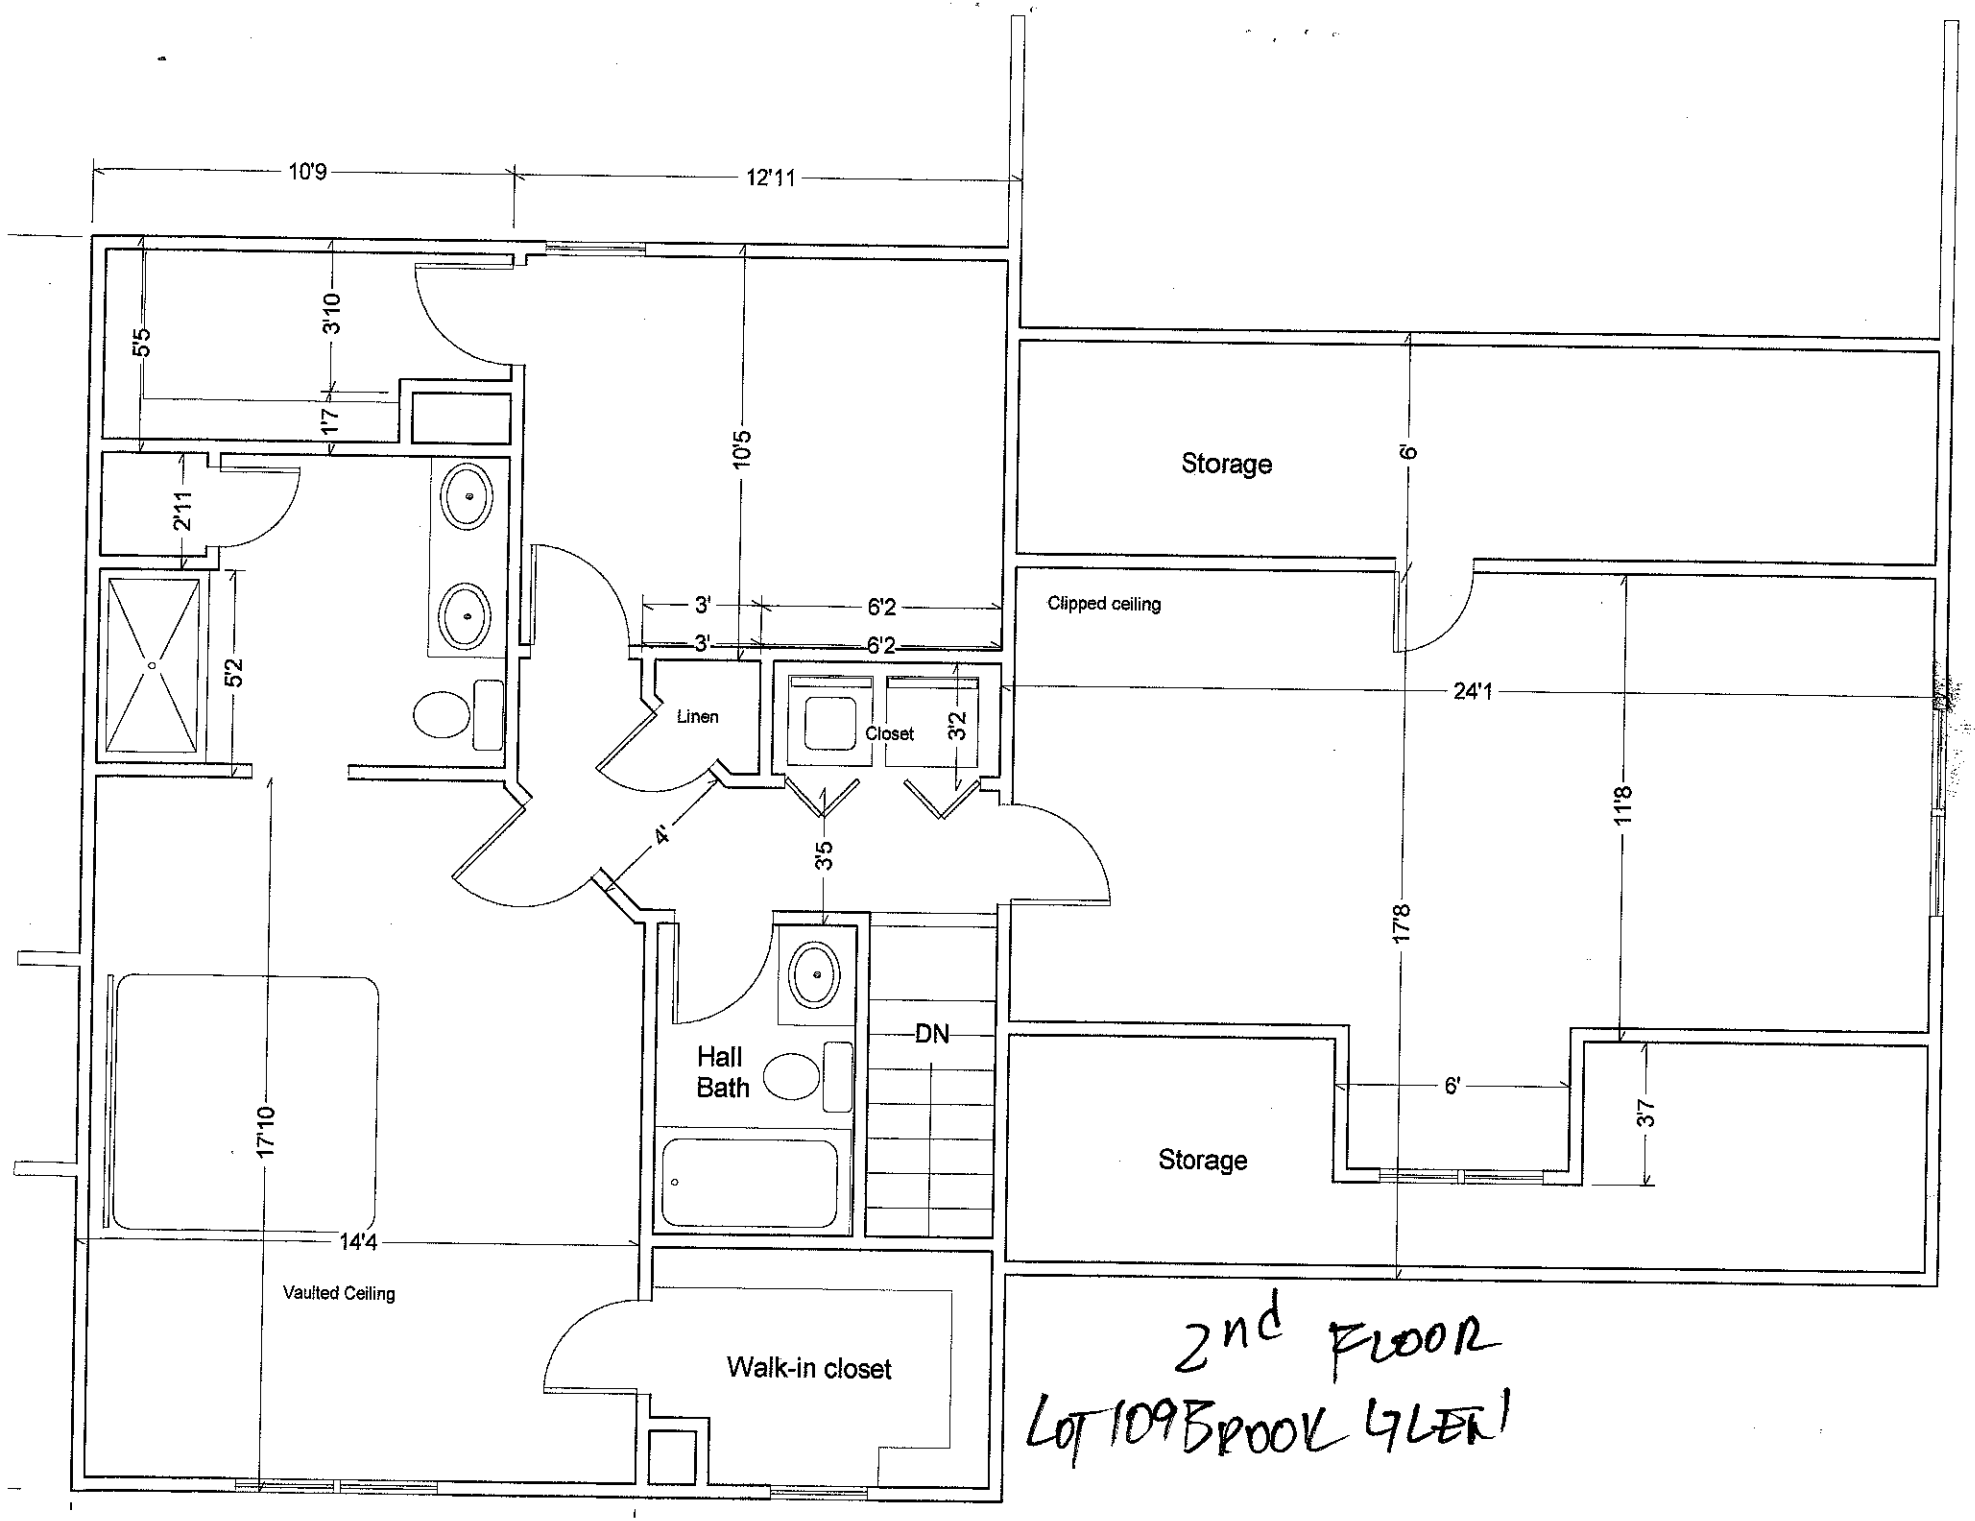

10'8
13'
2'6
2'
Breakfast Nook
10'4" x 8'
Dining Room
10'8" x 10'6"
Kitchen
12'x 13'
Garage
85
Garage
24'1
23'7
3'5
Optional
Fireplace
Living Room
17' x 14'4"
5'5
Powder Room
14'4
UP
5'5
3'11
Foyer
Acknowledgement Of
Plans Submittal ONLY!
Date 12/23/02
Date 12/23/02
1ST FLOOR
LOT 109 BLOCK GEN



2nd FLOOR
LOT 109 BROOK GLEN