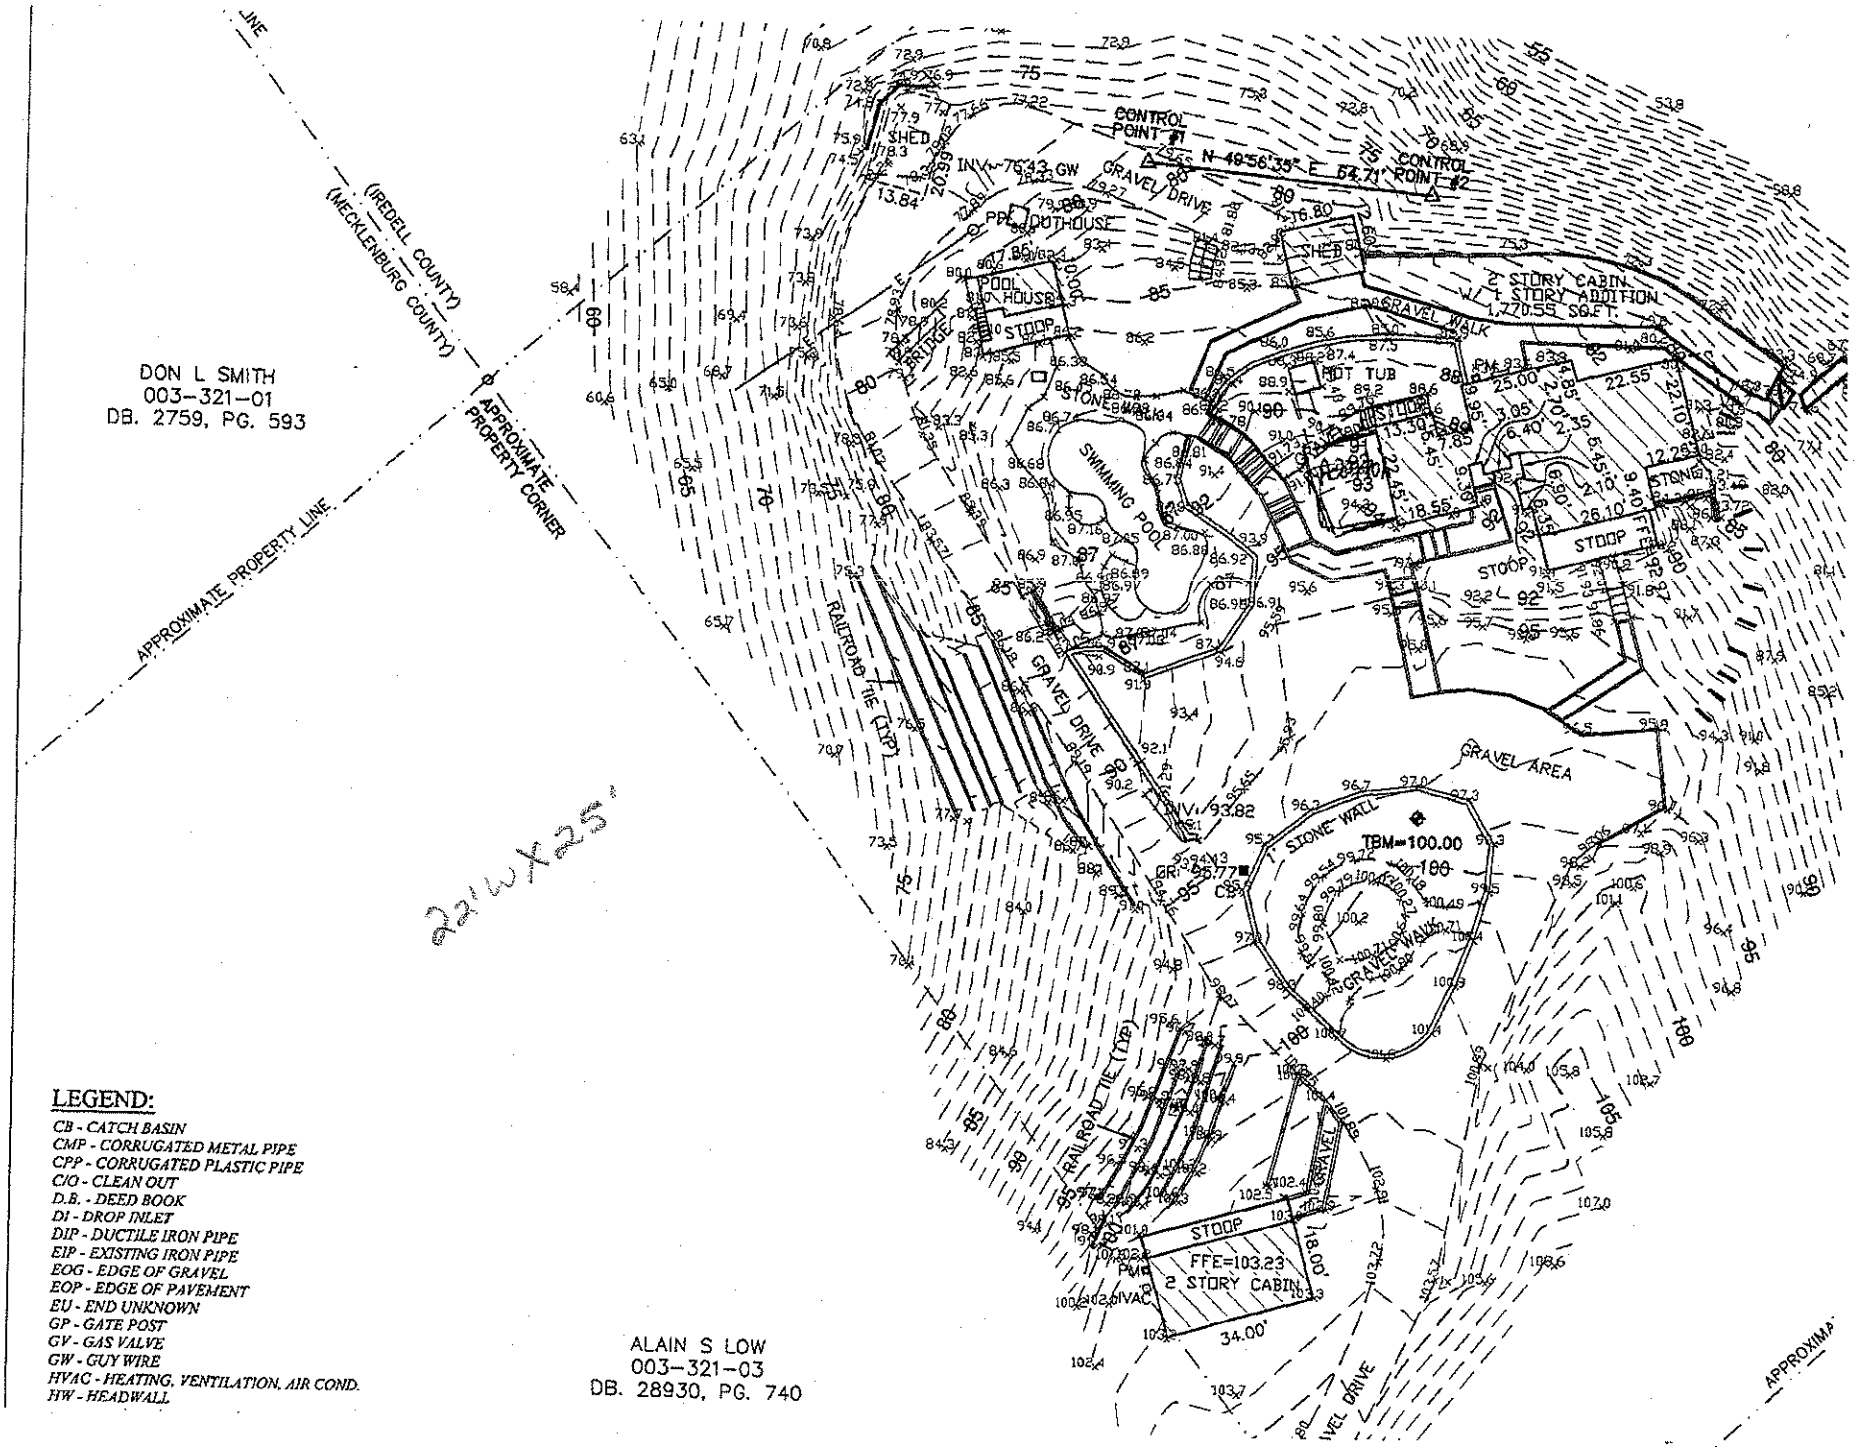

(IREDELL COUNTY)
(MECKLENBURG COUNTY)
APPROXIMATE PROPERTY CORNER
APPROXIMATE PROPERTY LINE
DON L SMITH
003-321-01
DB. 2759, PG. 593
CONTROL POINT #1
N 49°56'35" E 54.71'
CONTROL POINT #2
SHED
GRAVEL DRIVE
OUTHOUSE
POOL HOUSE
STOOP
BRIDGE
2 STORY CABIN
1 STORY ADDITION
1,770.55 SQ.FT.
GRAVEL WALK
HOT TUB
SWIMMING POOL
RAILROAD TIE (TYP)
GRAVEL AREA
STONE WALL
TBM=100.00
FFE=103.23
2 STORY CABIN
ALAIN S LOW
003-321-03
DB. 28930, PG. 740
22'wX25'
LEGEND:
CB - CATCH BASIN
CMP - CORRUGATED METAL PIPE
CPP - CORRUGATED PLASTIC PIPE
C/O - CLEAN OUT
D.B. - DEED BOOK
DI - DROP INLET
DIP - DUCTILE IRON PIPE
EIP - EXISTING IRON PIPE
EOG - EDGE OF GRAVEL
EOP - EDGE OF PAVEMENT
EU - END UNKNOWN
GP - GATE POST
GV - GAS VALVE
GW - GUY WIRE
HVAC - HEATING, VENTILATION, AIR COND.
HW - HEADWALL