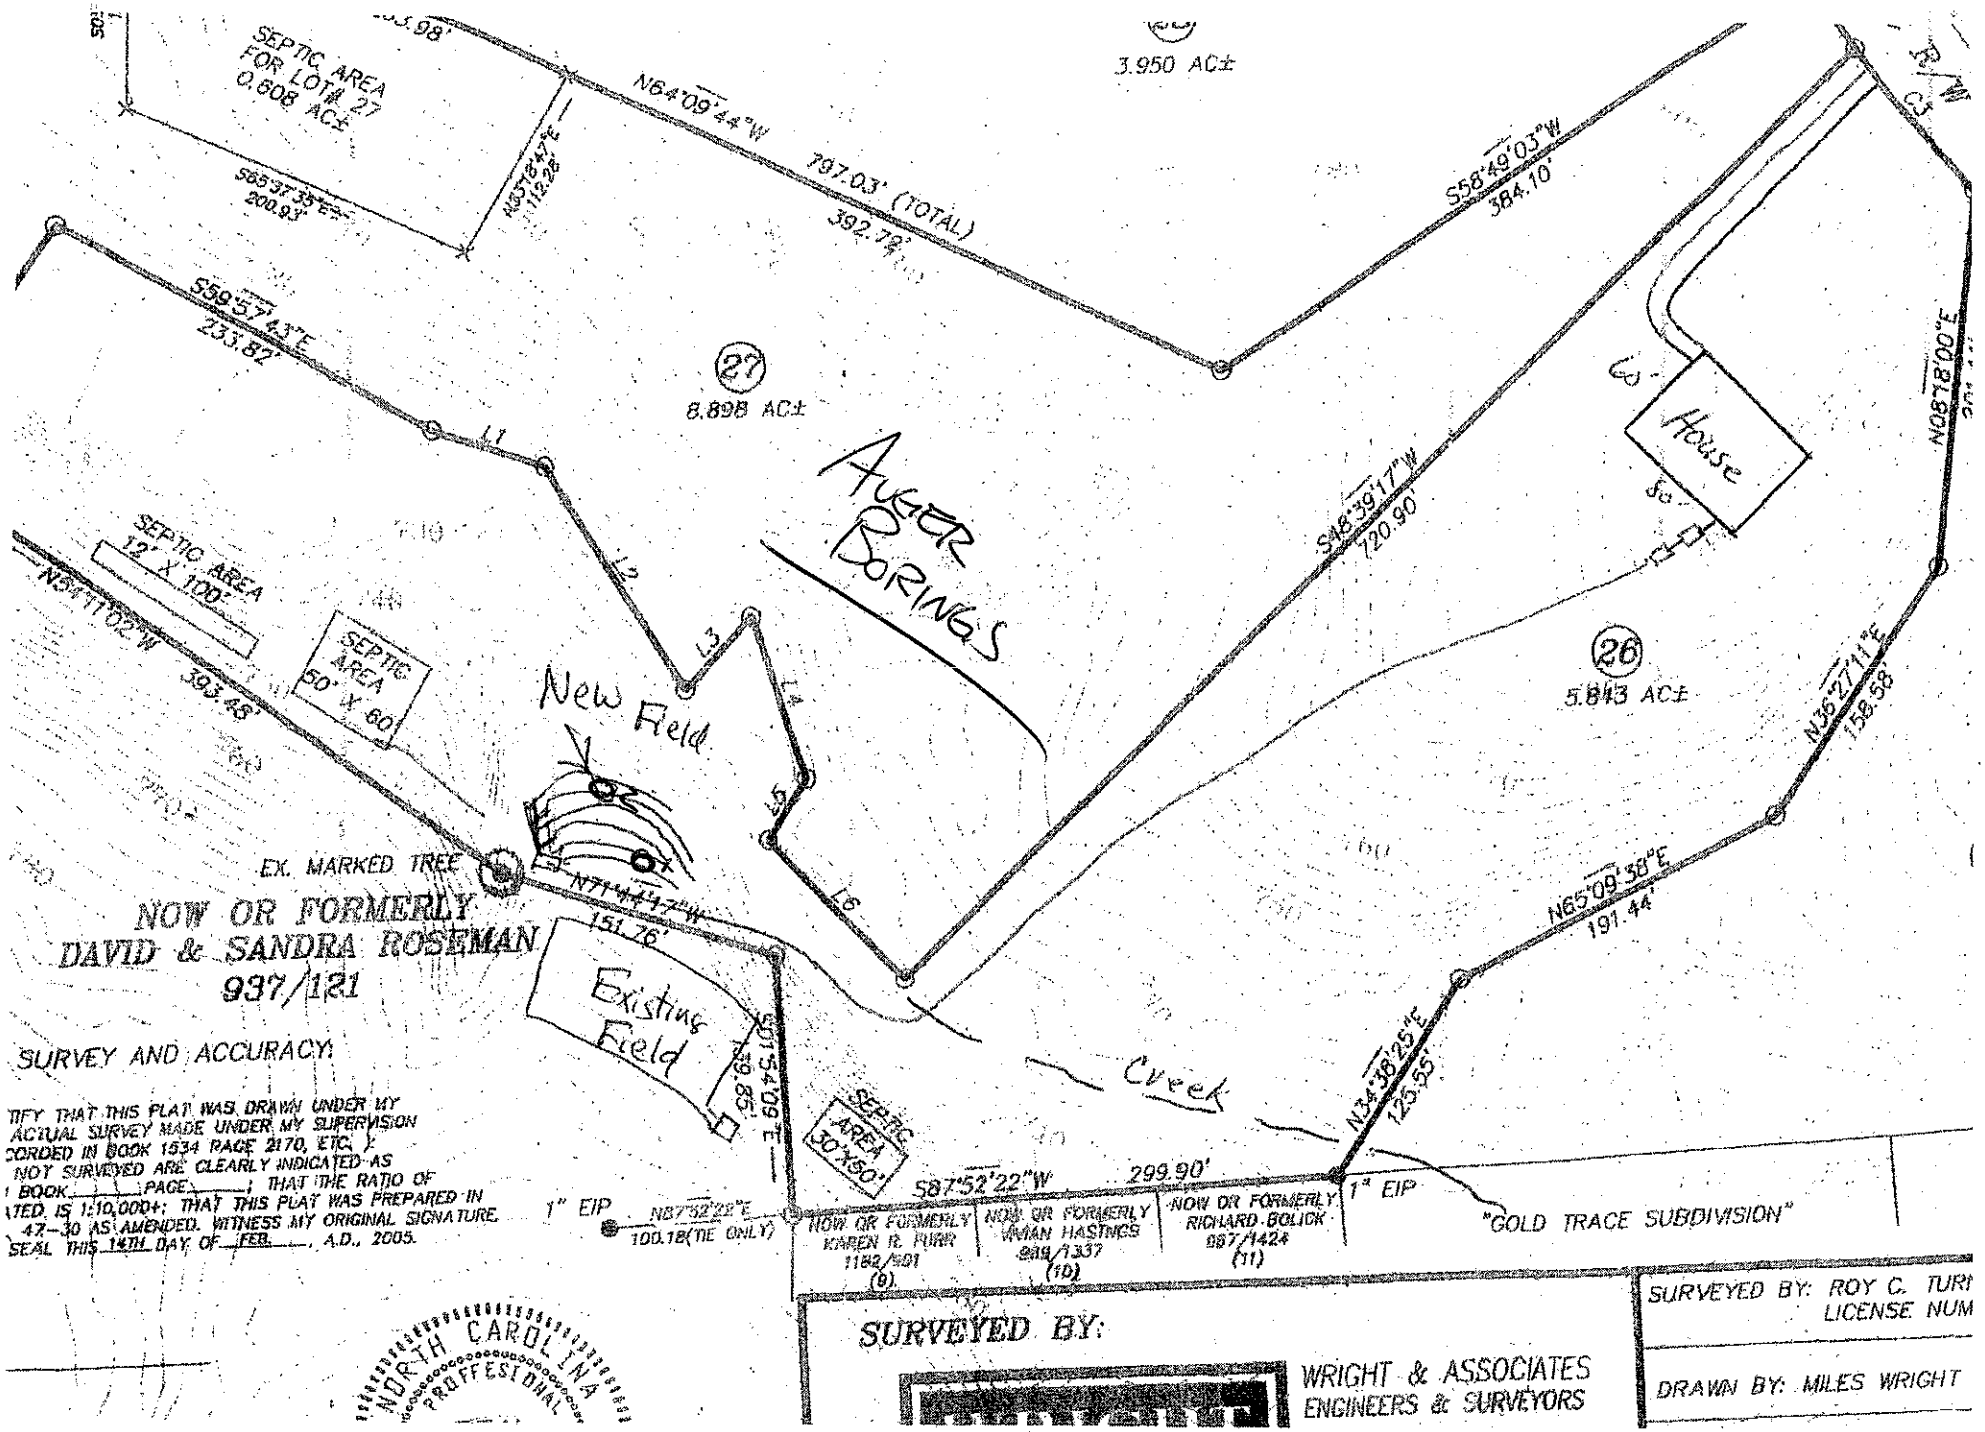


SURVEY AND ACCURACY:

TIFY THAT THIS PLAT WAS DRAWN UNDER MY ACTUAL SURVEY MADE UNDER MY SUPERVISION CORDED IN BOOK 1534 PAGE 2170, ETC.); NOT SURVEYED ARE CLEARLY INDICATED AS ; BOOK____ PAGE____; THAT THE RATIO OF ATED, IS 1:10,000+; THAT THIS PLAT WAS PREPARED IN 47-30 AS AMENDED. WITNESS MY ORIGINAL SIGNATURE SEAL THIS 14TH DAY OF FEB., A.D., 2005.

NORTH CAROLINA PROFFESIONAL

SURVEYED BY:

WRIGHT & ASSOCIATES ENGINEERS & SURVEYORS

SURVEYED BY: ROY C. TURI
LICENSE NUM

DRAWN BY: MILES WRIGHT