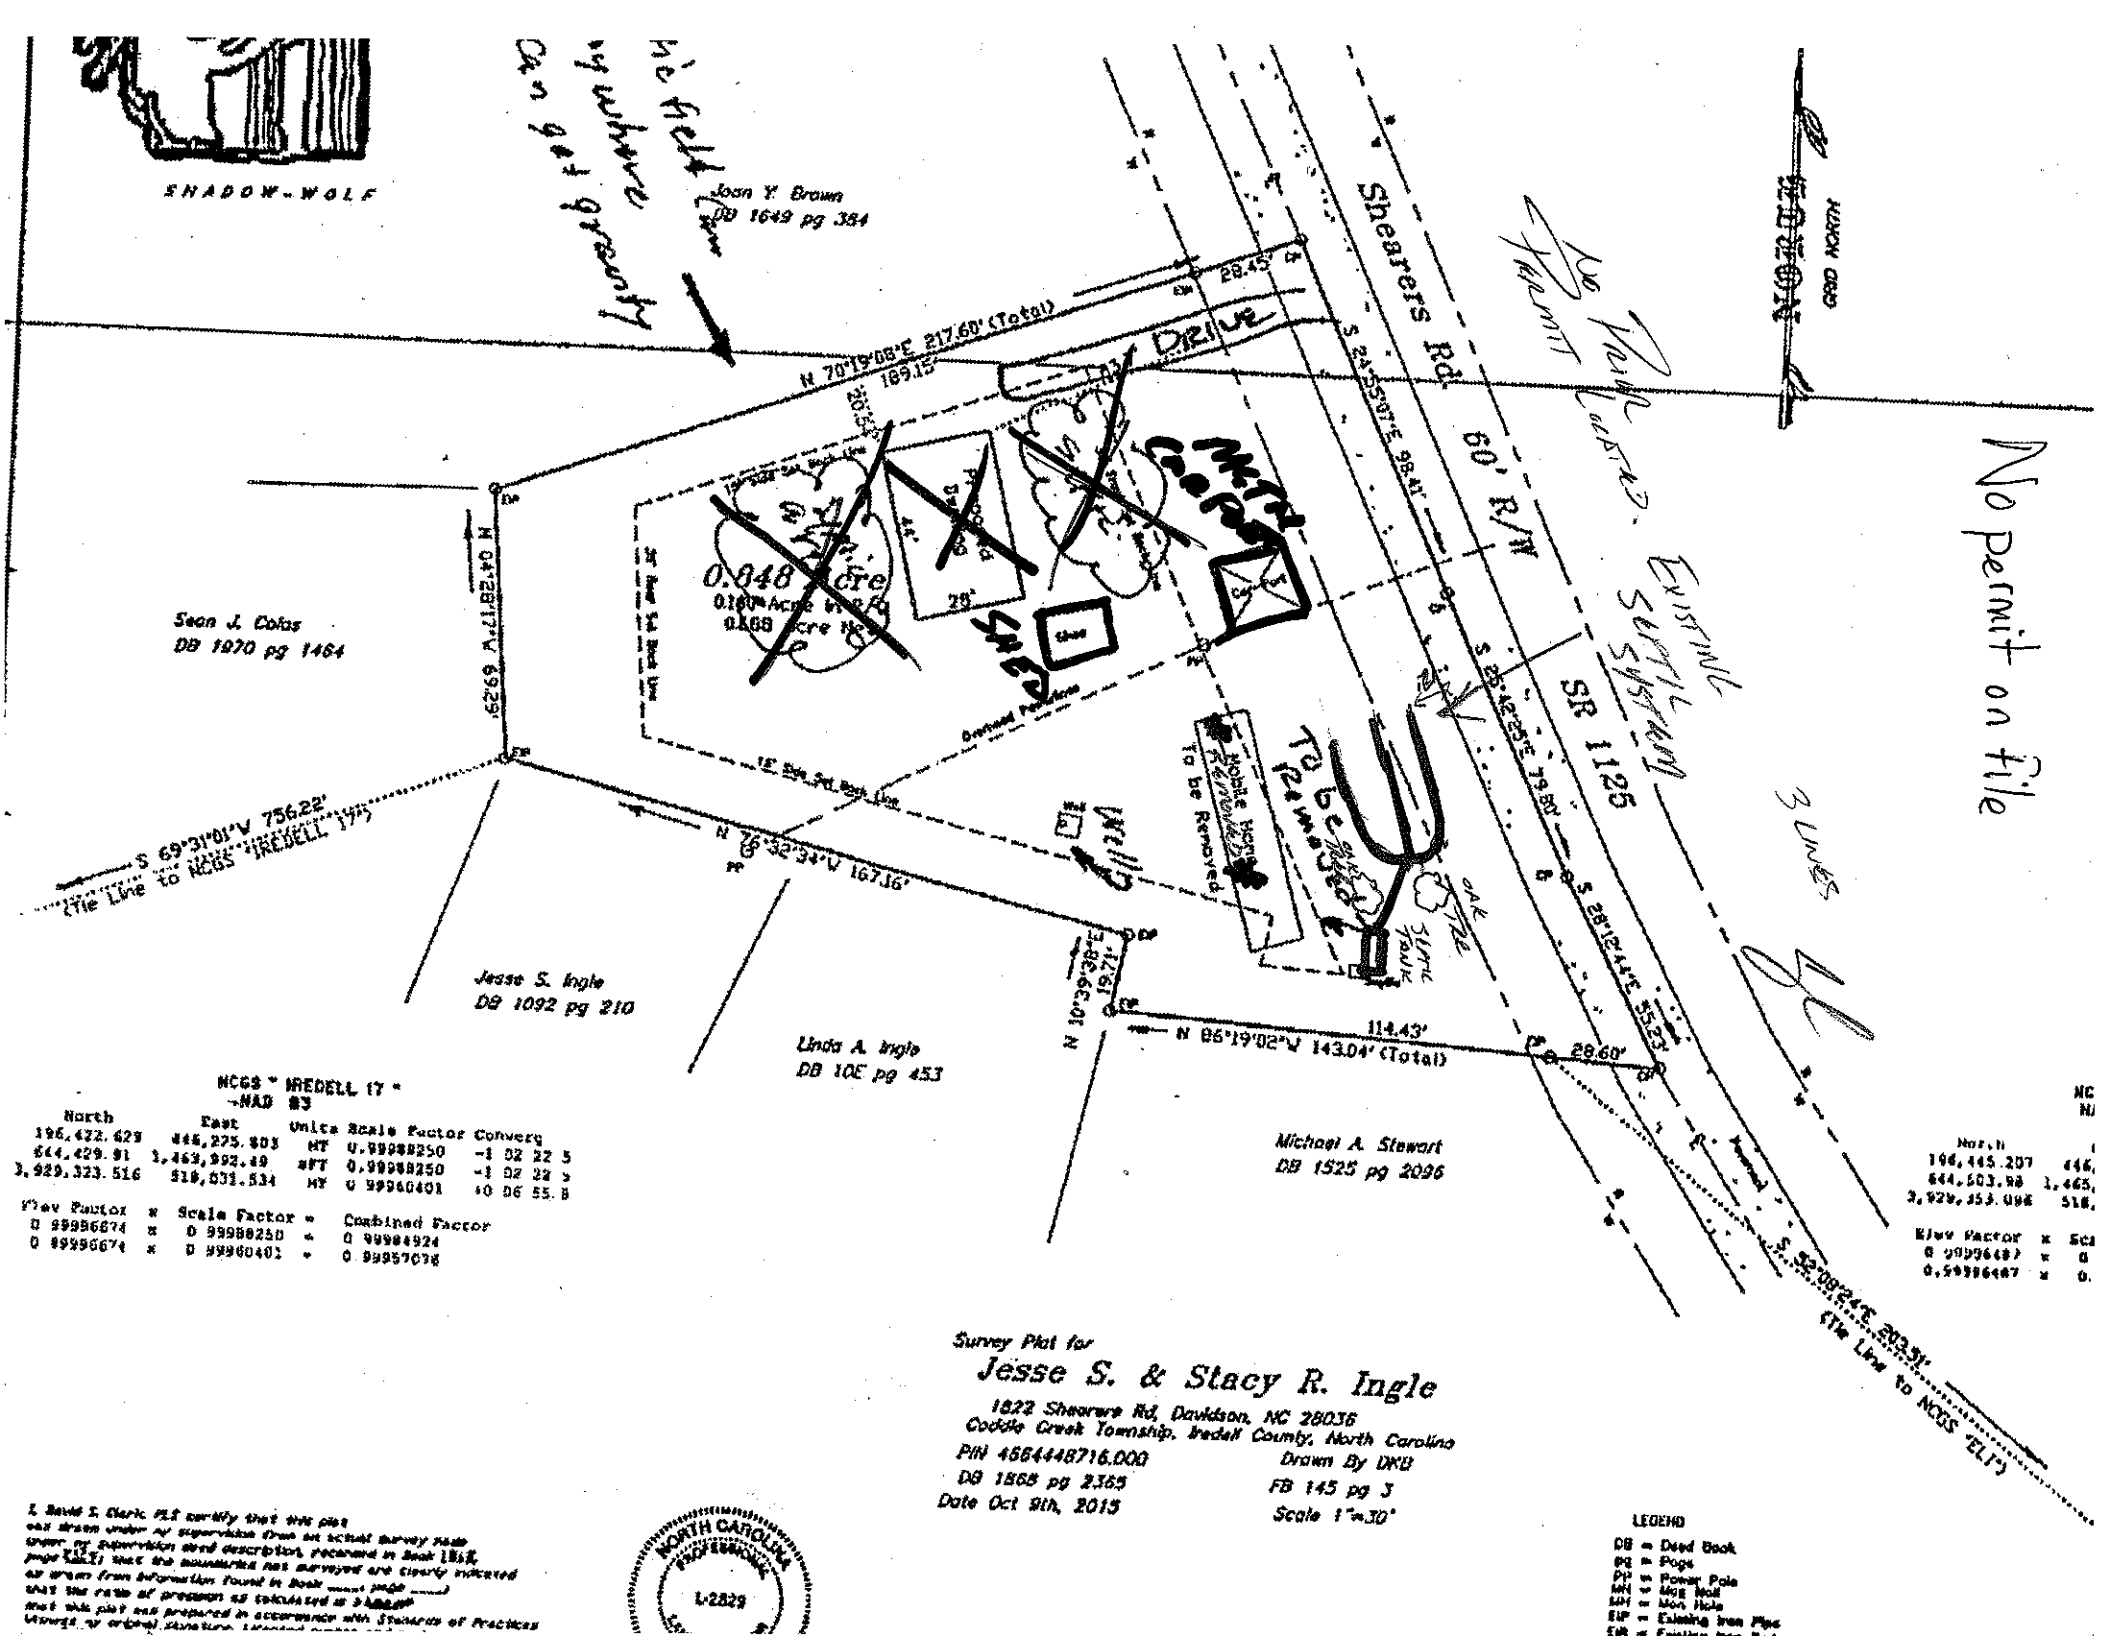


NCGS " IREDELL 17 "
-NAD 83

North	East	Units	Scale Factor	Convergence
196,422.629	846,275.803	MT	0.99988250	-1 02 22.5
644,429.91	1,463,992.49	sFT	0.99988250	-1 02 22.5
3,929,323.516	518,631.534	MT	0.99960401	+0 06 55.8

Elev Factor x Scale Factor = Combined Factor
0.99996674 x 0.99988250 = 0.99984924
0.99996674 x 0.99960401 = 0.99957076

North	East
196,445.207	846,
644,503.98	1,465,
3,929,353.096	518,

Elev Factor x Sca
0.99996487 x 0.
0.99996487 x 0.

Survey Plat for
Jesse S. & Stacy R. Ingle
1822 Shearers Rd, Davidson, NC 28036
Coddle Creek Township, Iredell County, North Carolina
PIN 4664448716.000
DB 1868 pg 2365
Date Oct 9th, 2015
Drawn By DKB
FB 145 pg 3
Scale 1"=30'

I, David S. Clark, PLS certify that this plat was drawn under my supervision from an actual survey made under my supervision and description recorded in Book 1868, page 2365; that the boundaries not surveyed are clearly indicated as drawn from information found in Book ____, page ____; that the ratio of precision as calculated is 1:[illegible]; that this plat was prepared in accordance with Standards of Practice (Chapter 56 of Title 21) as adopted by the North Carolina Board of Examiners for Engineers and Surveyors.

NORTH CAROLINA PROFESSIONAL L-2829 SEAL

LEGEND
DB = Deed Book
pg = Page
PP = Power Pole
MN = Mag Nail
MH = Man Hole
EIP = Existing Iron Pipe