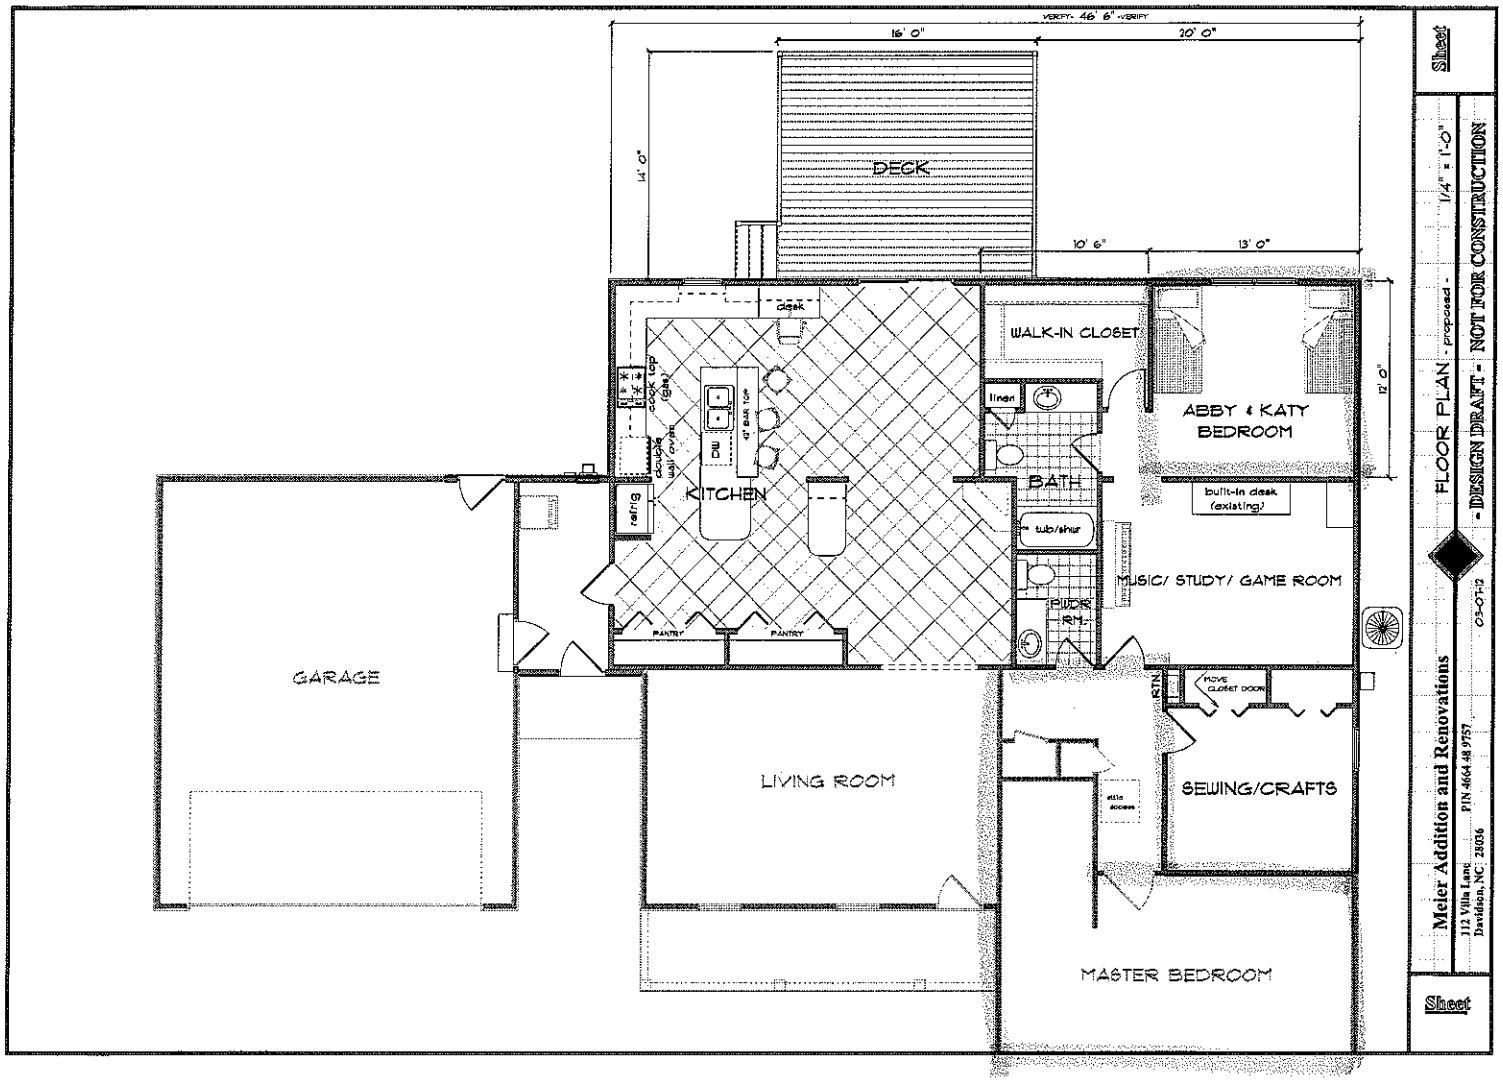

VERIFY- 46' 6" +VERIFY
16' 0"
20' 0"
14' 0"
DECK
10' 6"
13' 0"
12' 0"
desk
WALK-IN CLOSET
linen
ABBY & KATY BEDROOM
cook top (gas)
double wall ovens
42" BAR TOP
DW
KITCHEN
BATH
built-in desk (existing)
refrig
tub/shwr
MUSIC/ STUDY/ GAME ROOM
PWDR RM.
PANTRY
PANTRY
GARAGE
RTN
MOVE CLOSET DOOR
LIVING ROOM
attic access
SEWING/CRAFTS
MASTER BEDROOM
Sheet
FLOOR PLAN - proposed -
1/4" = 1'-0"
- DESIGN DRAFT - NOT FOR CONSTRUCTION
03-07-12
Meier Addition and Renovations
112 Villa Lane
Davidson, NC 28036
PIN 4664 48 9757
Sheet