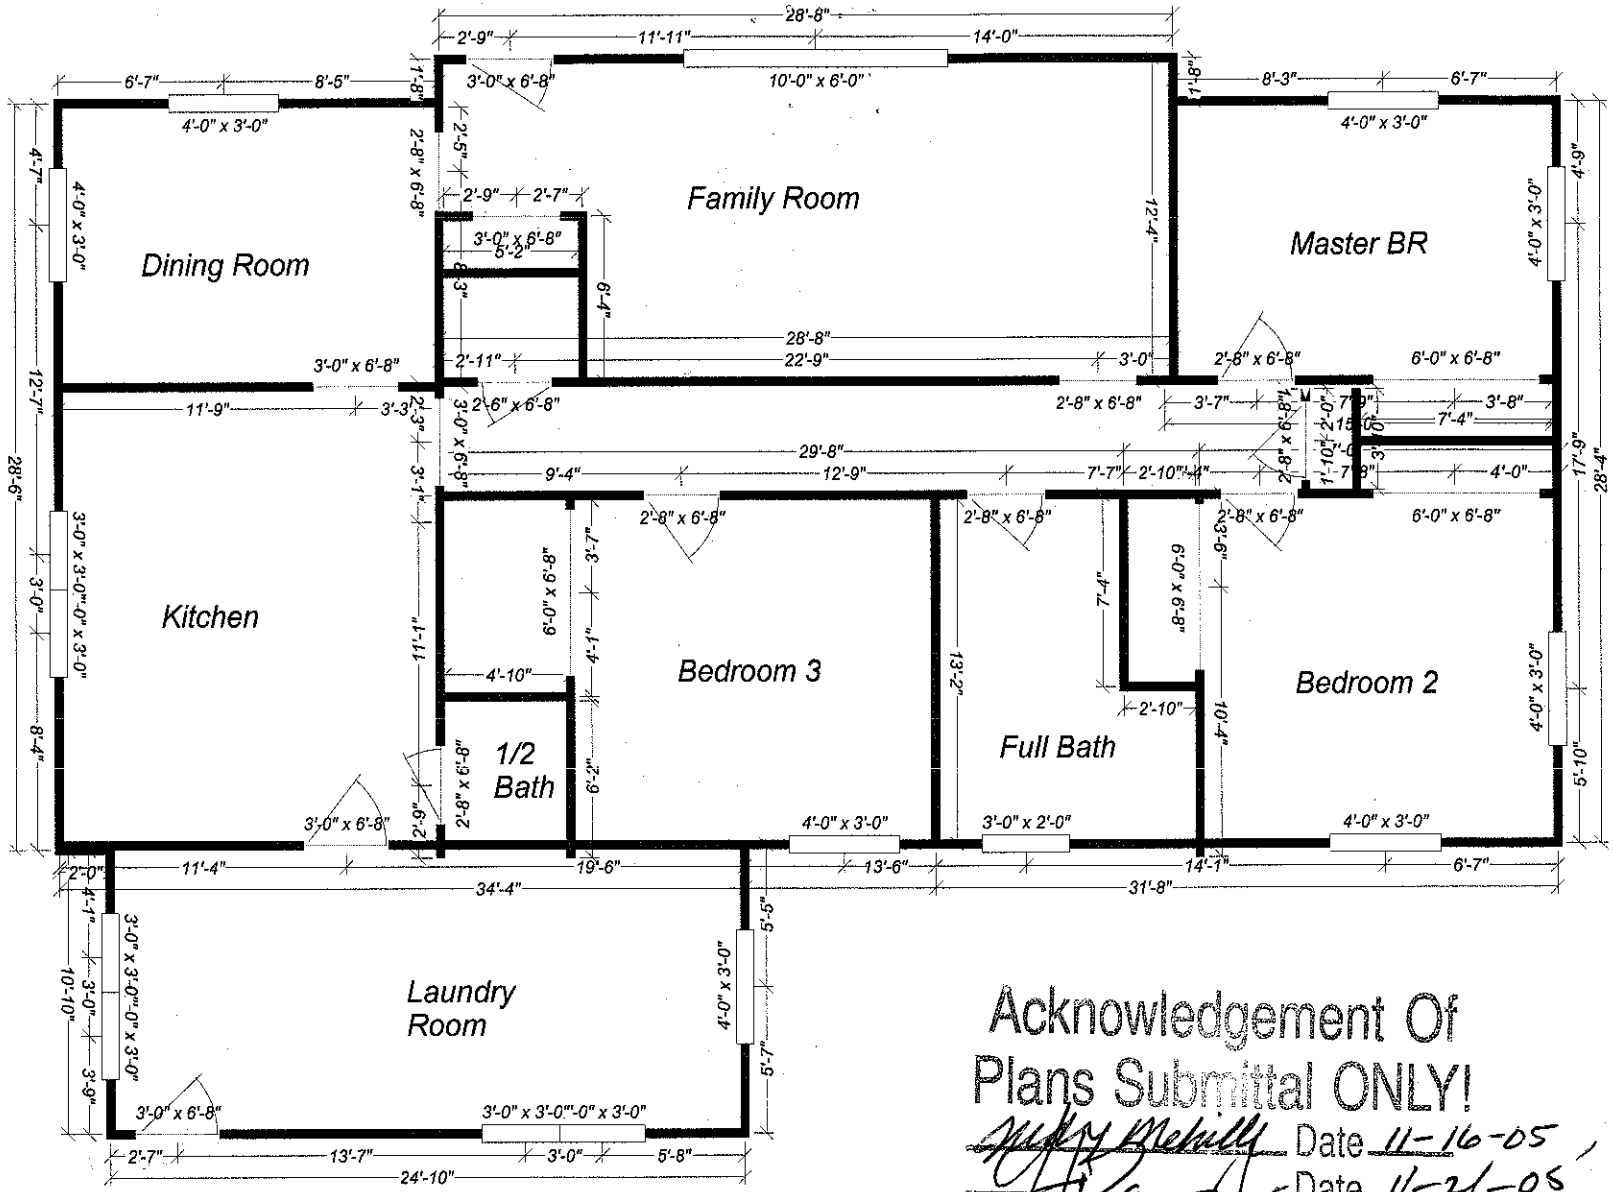


Acknowledgement Of
Plans Submittal ONLY!

Date 11-16-05

Date 11-21-05

Acadian Construction Company
Lou Panuski Ph. 704.995.3001
Proposed Relocated Residence
1853 Shearer Road--Basic Floor Plan

Approx - 1973 s.f.