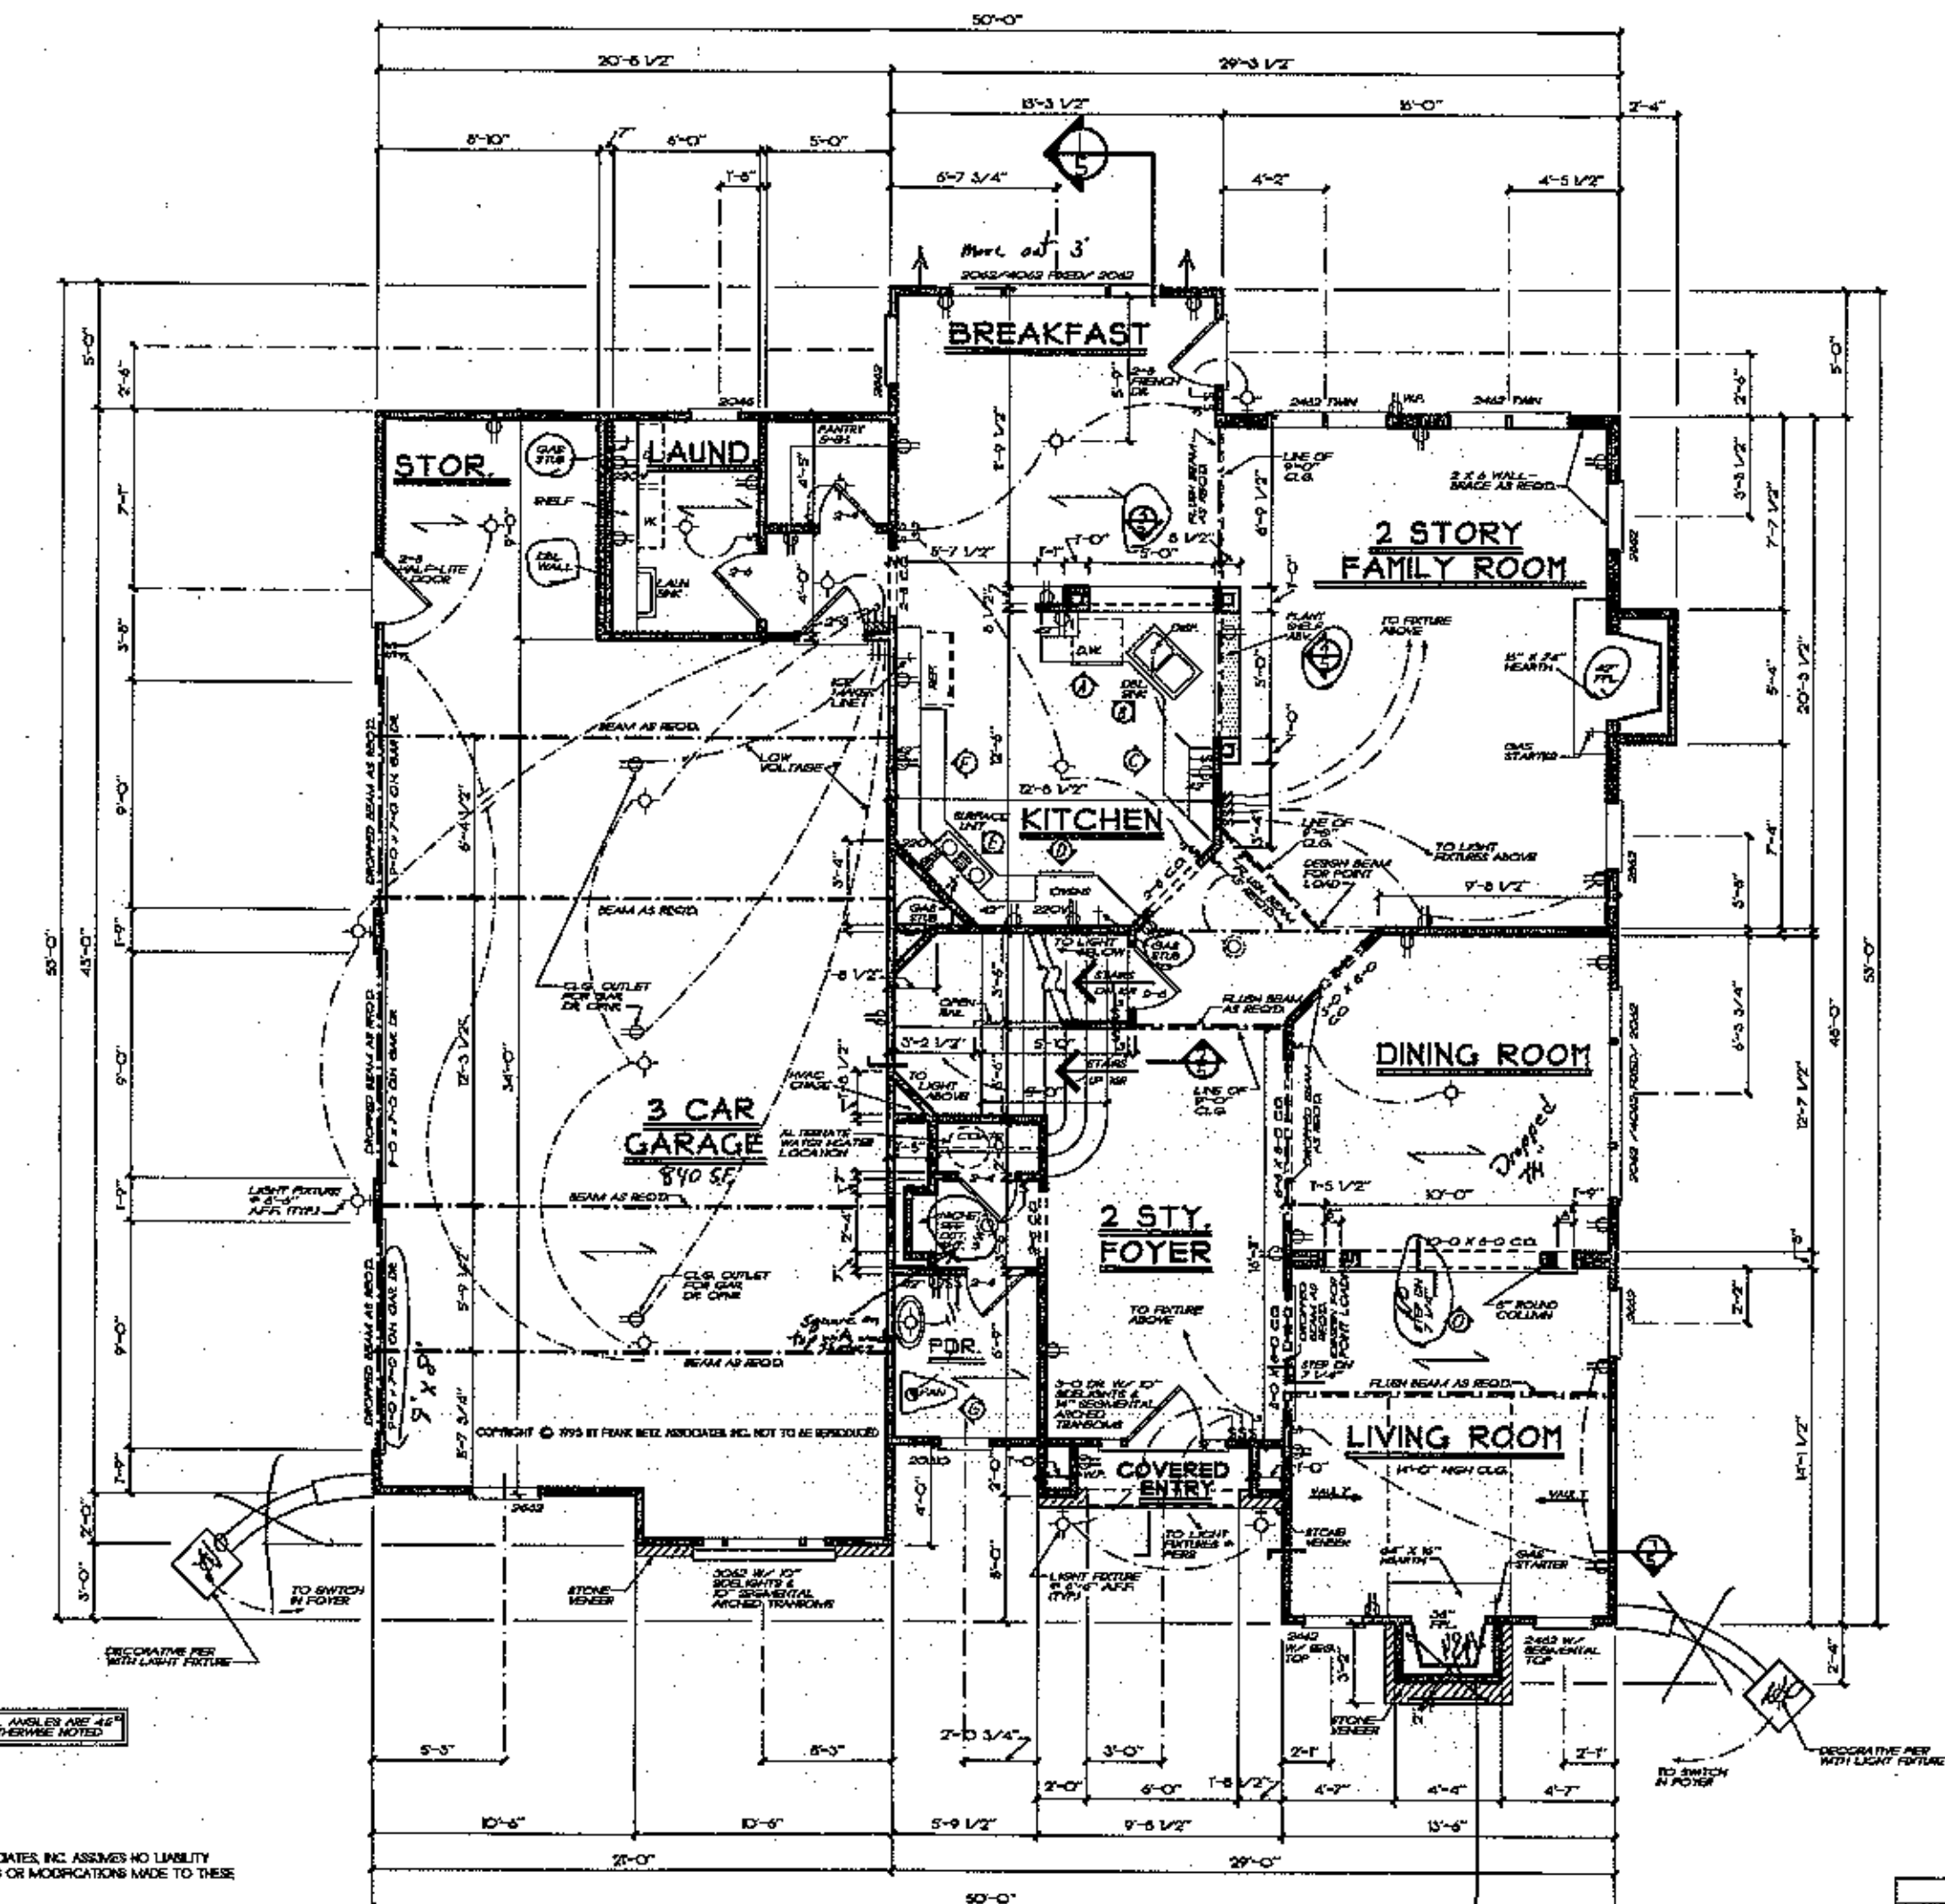


FIRST FLOOR PLAN

1/4" = 1'-0"

Install Center window Fixed

NOTE: ALL ANGLES ARE 45° UNLESS OTHERWISE NOTED

FRANK BETZ ASSOCIATES, INC. ASSUMES NO LIABILITY FOR ANY CHANGES OR MODIFICATIONS MADE TO THESE PLANS BY OTHERS.

SQUARE FOOTAGE	
FIRST FLOOR	1468 SQ. FT.
SECOND FLOOR	1559 SQ. FT.
TOTAL Heated	3027 SQ. FT.

840 SQ.FT. Unheated

3107.
324

3431 Heated

IF THIS STAMP IS NOT RED IT IS AN ILLEGAL SET OF PLANS

HOMEPLANS

FIRST FLOOR PLAN

THE BURGESS


FBA

FRANK BETZ ASSOCIATES, INC.
1800 LAKE PARK DRIVE/SUITE 101
SMYRNA, GEORGIA 30080
770/431-0888

BY: CBF CK: JC

SHEET:

3

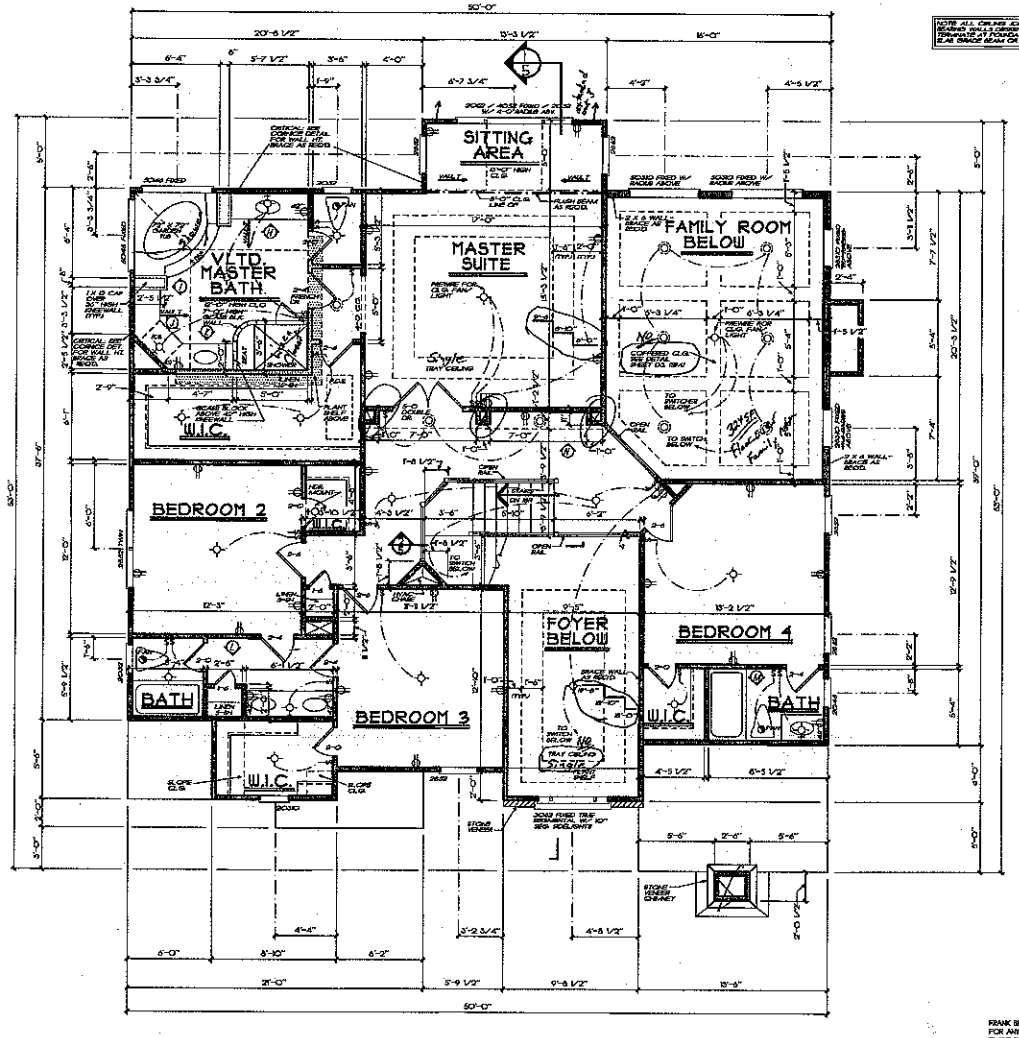

SECOND FLOOR PLAN

1/4" = 1'-0"

NOTE: ALL CEILING JOISTS AND RAFTER BRACING TO BEAR ON LOAD BEARING WALLS AS OPPOSED TO CURB LOAD THAT ALL LEVELS ARE TERMINATED AT FOUNDATION AND BE SUPPORTED BY TRUSSES, FLAT BEAM OR PONYWS DESIGNED TO CARRY LOAD.

NOTE: ALL ANGLES ARE 45° UNLESS OTHERWISE NOTED.

FRANK BETZ ASSOCIATES, INC. ASSUMES NO LIABILITY FOR ANY CHANGES OR MODIFICATIONS MADE TO THESE PLANS BY OTHERS.

IF THIS STAMP IS NOT RED IT IS AN ILLEGAL SET OF PLANS

REVISIONS	DATE	BY
CLASS 30	3-17-99	JC
CLASS 27	10-5-98	JC

This drawing is not to be reproduced or used in connection with building without the written authorization of Frank Betz Associates, Inc.

HOMEPLANS
DESIGNED FOR TODAY'S MARKET

SECOND FLOOR PLAN

THE BURGESS

FBA
FRANK BETZ ASSOCIATES, INC.
1530 LAKE PARK DRIVE, SUITE 101
SMYRNA, GEORGIA 30080
770/431-0658

BY: CEF CIC JEC

DATE: 6-25-96

SHEET: 4

CPI 6