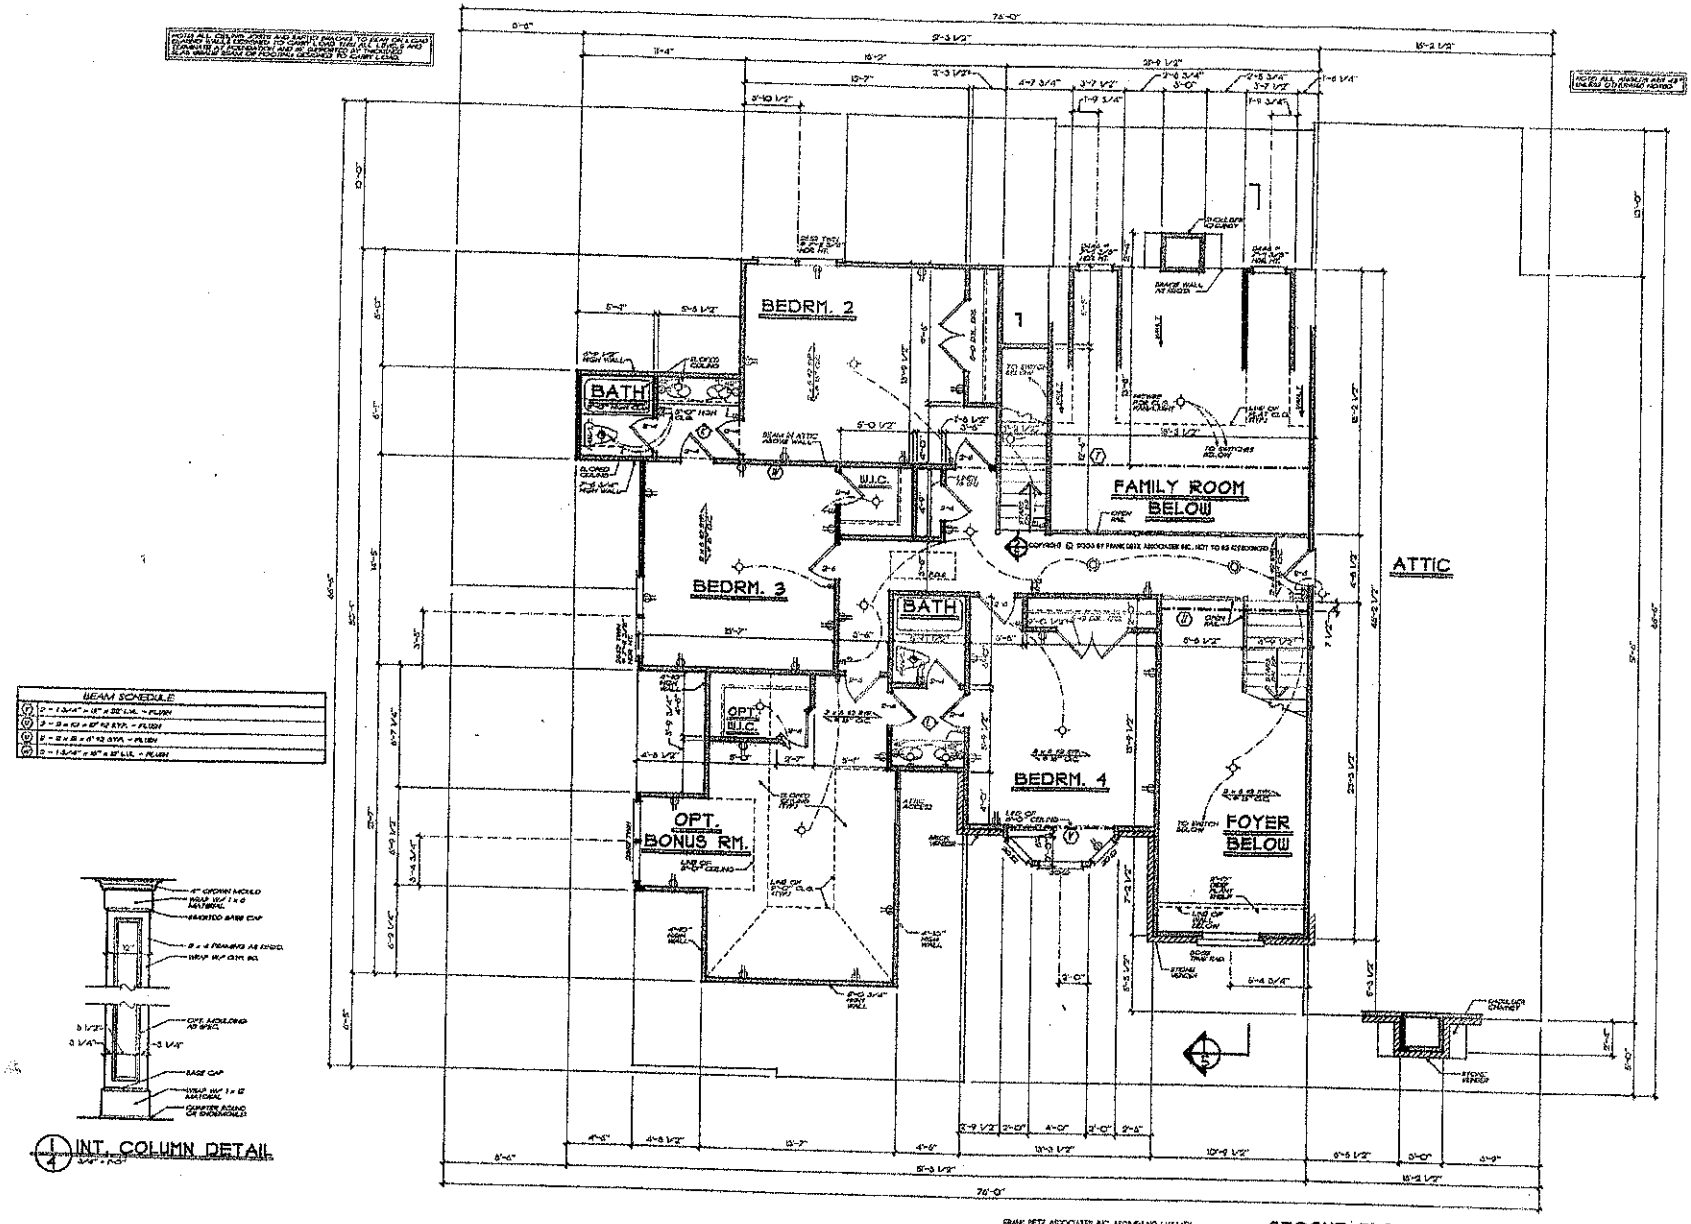


INT. COLUMN DETAIL

SECOND FLOOR PLAN

FRANK BETZ ASSOCIATES INC. ASSUMES NO LIABILITY FOR ANY CHANGES OR MODIFICATIONS MADE TO THESE PLANS BY OTHERS

Southern Living® Design Collection

SECOND FLOOR PLAN/DETAIL

THE HAZELWOOD RIDGE

FBA

FRANK BETZ ASSOCIATES, INC.
2400 LAKE PARK DRIVE/SUITE 250
SMYRNA, GEORGIA 30080
www.FrankBetz.com

DATE: 4/26/03

THIS PLAN IS PROTECTED BY FEDERAL COPYRIGHT LAWS. IT IS AN ILLEGAL SET OF PLANS