

Acknowledgement of Receipt of Plans Submittal ONLY!

Axiston

W Sparks RS. Date 11/22/05

Date 11/22/05

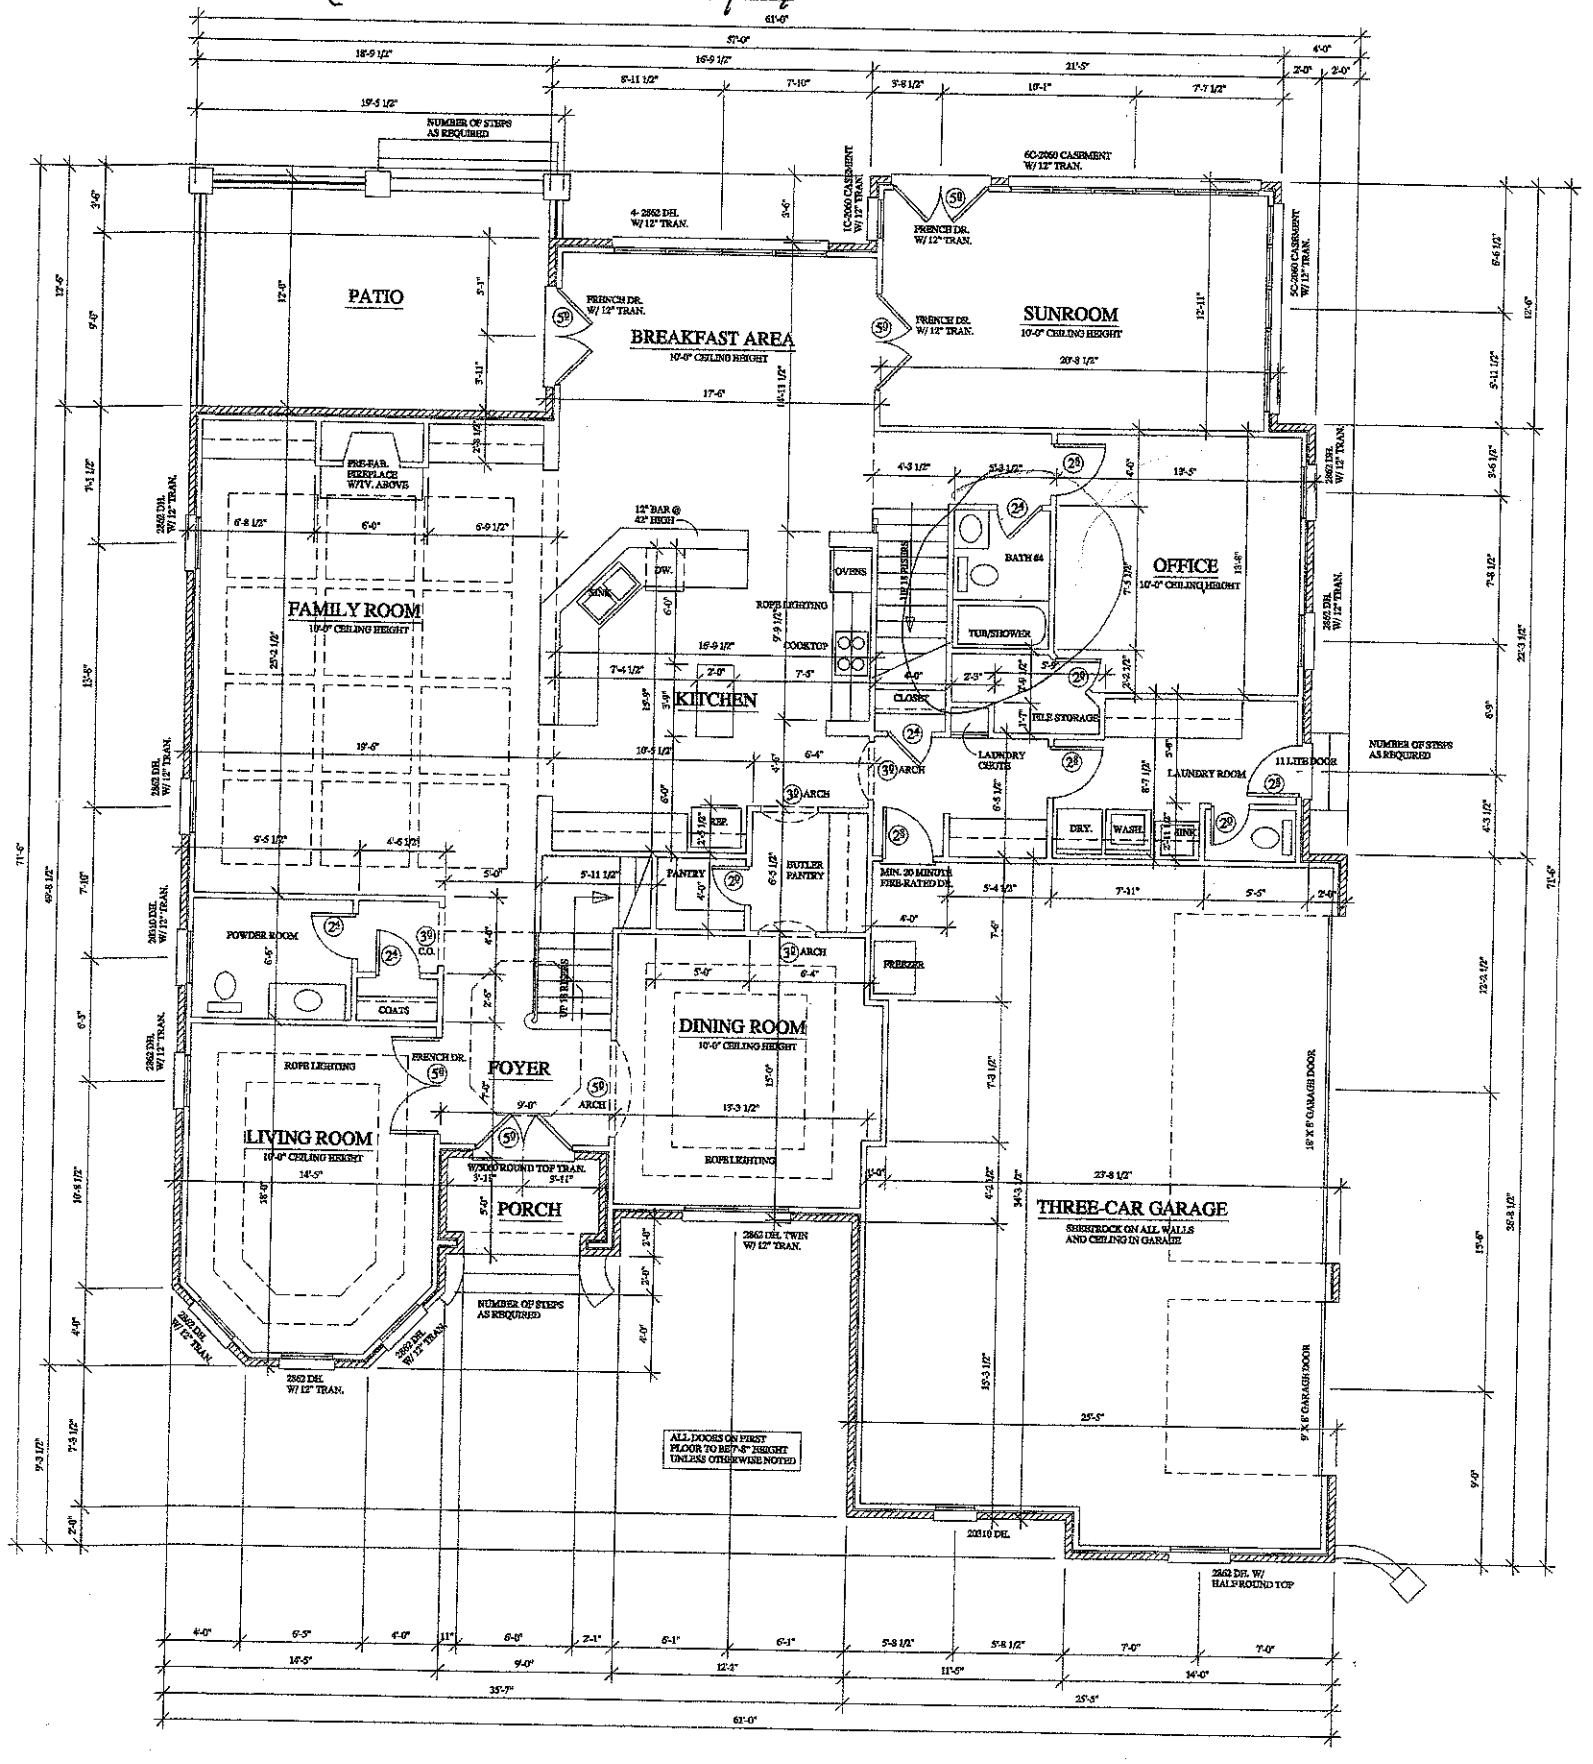

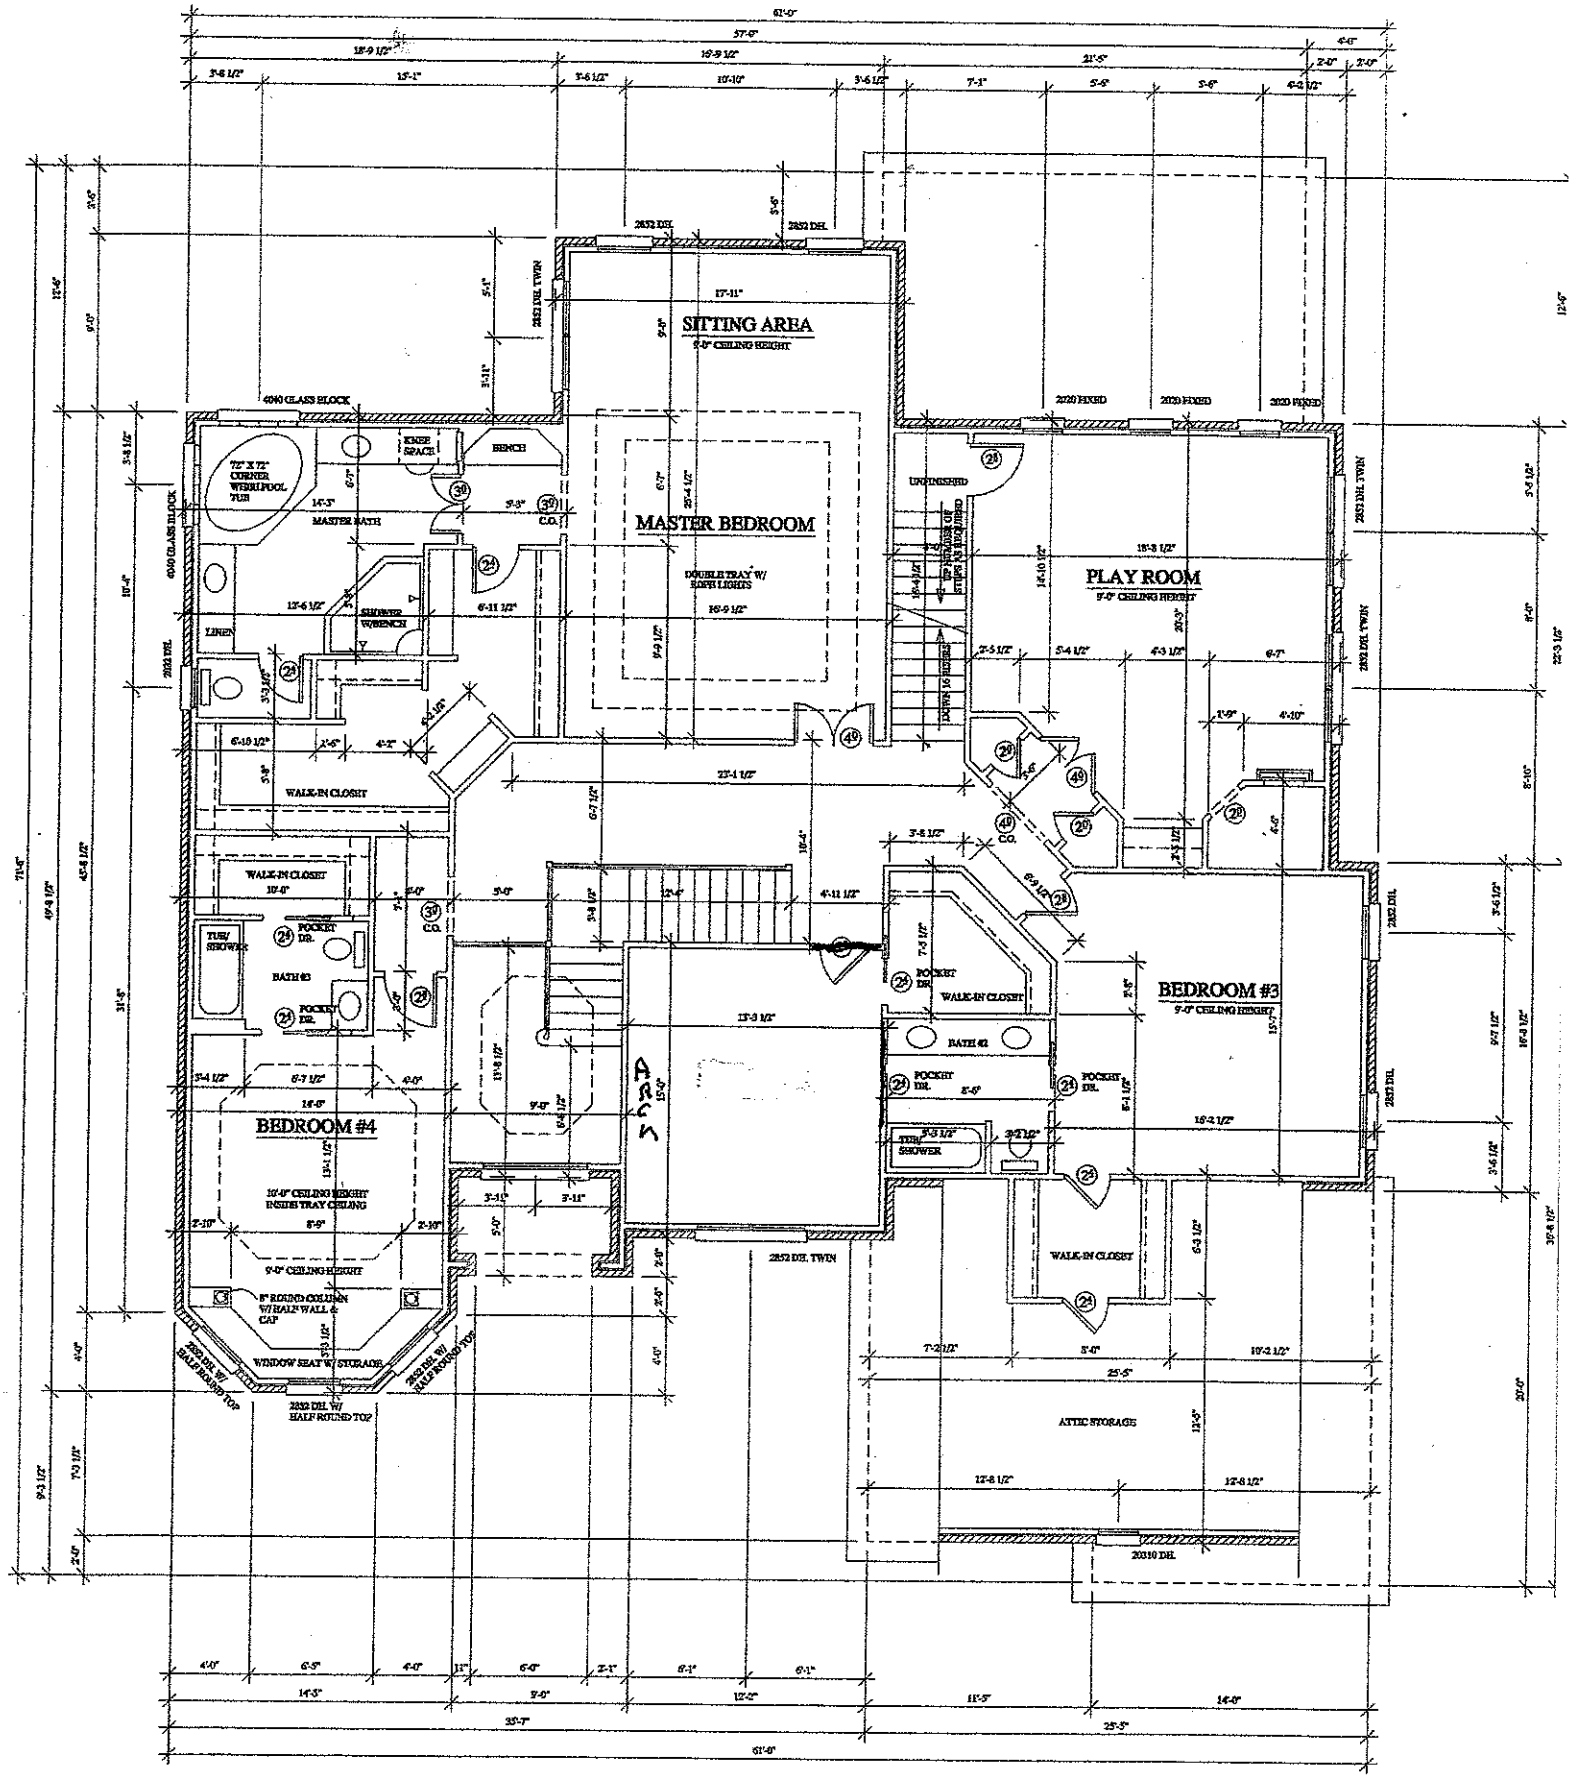

SECOND FLOOR PLAN

2506 SQ.FT.