
FRANK BETZ ASSOCIATES, INC. ASSUMES NO LIABILITY FOR ANY CHANGES OR MODIFICATIONS MADE TO THESE PLANS BY OTHERS.

SQUARE FOOTAGE		
FIRST FLOOR	1261	SQ. FT.
SECOND FLOOR	1465	SQ. FT.
TOTAL	2726	SQ. FT.
GARAGE	582	SQ. FT.

BRICK SQUARE FOOTAGE		
FIRST FLOOR	1331	SQ. FT.
SECOND FLOOR	1523	SQ. FT.
TOTAL	2854	SQ. FT.
GARAGE	596	SQ. FT.

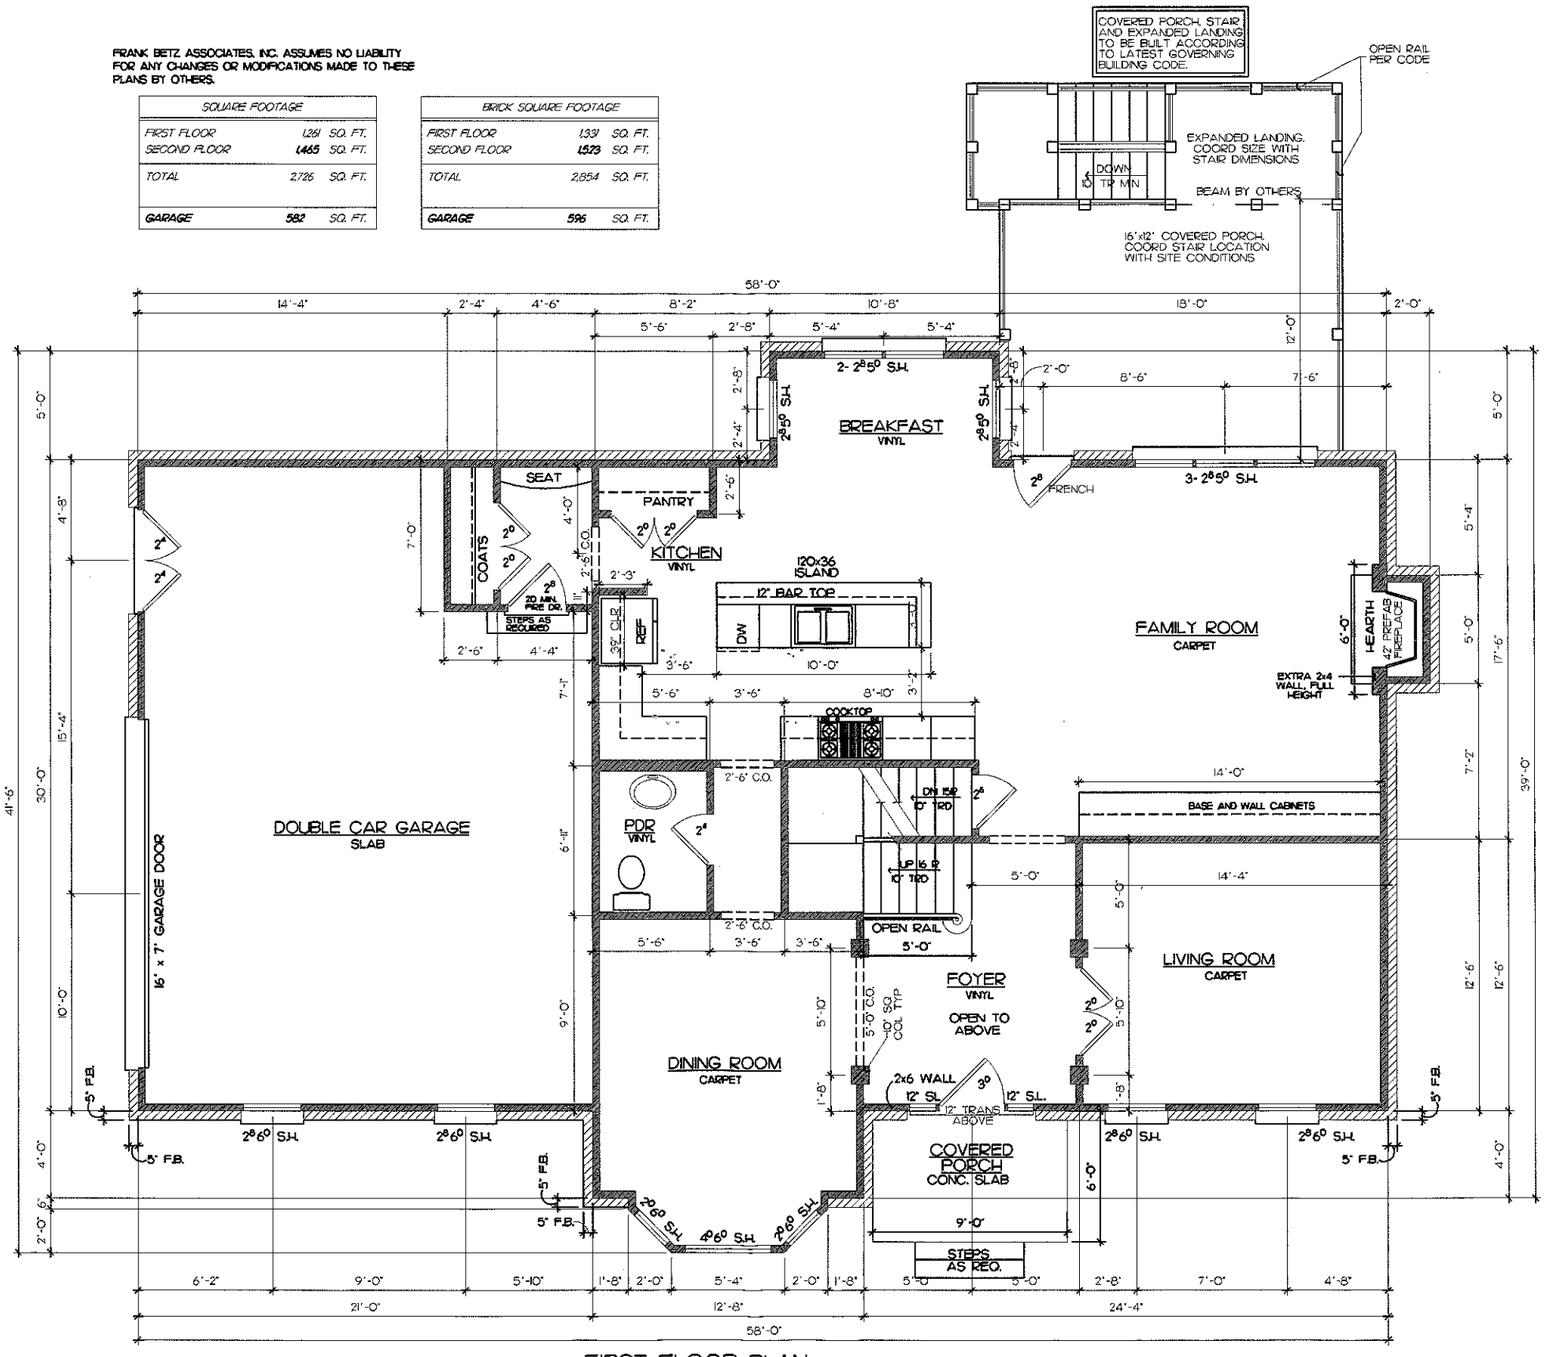

FIRST FLOOR PLAN

1/4" = 1'-0"

DATE	REV	DATE	REV
2-28-02	CLAY 3H-28		

Copyright Frank Betz Associates, Inc. All Rights Reserved. The distribution, reproduction, copying, sale, leasing, or any other distribution or use of these plans, drawings, or specifications in whole or in part in any manner is strictly prohibited unless expressly authorized in writing by FBA, Inc.

HOMEPLANS

BRUENING RESIDENCE (AN-30)

THE CALLANWOLDE A

FIRST FLOOR PLAN


FBA
FRANK BETZ ASSOCIATES, INC.
2401 LAKE PARK DRIVE/SUITE 250
SMYRNA, GEORGIA 30080
770/431-0888
www.frankbetz.com

BY PLD CK AKW

DATE 3/16/01

SHEET 3 OF 6

10-31-07 CJ

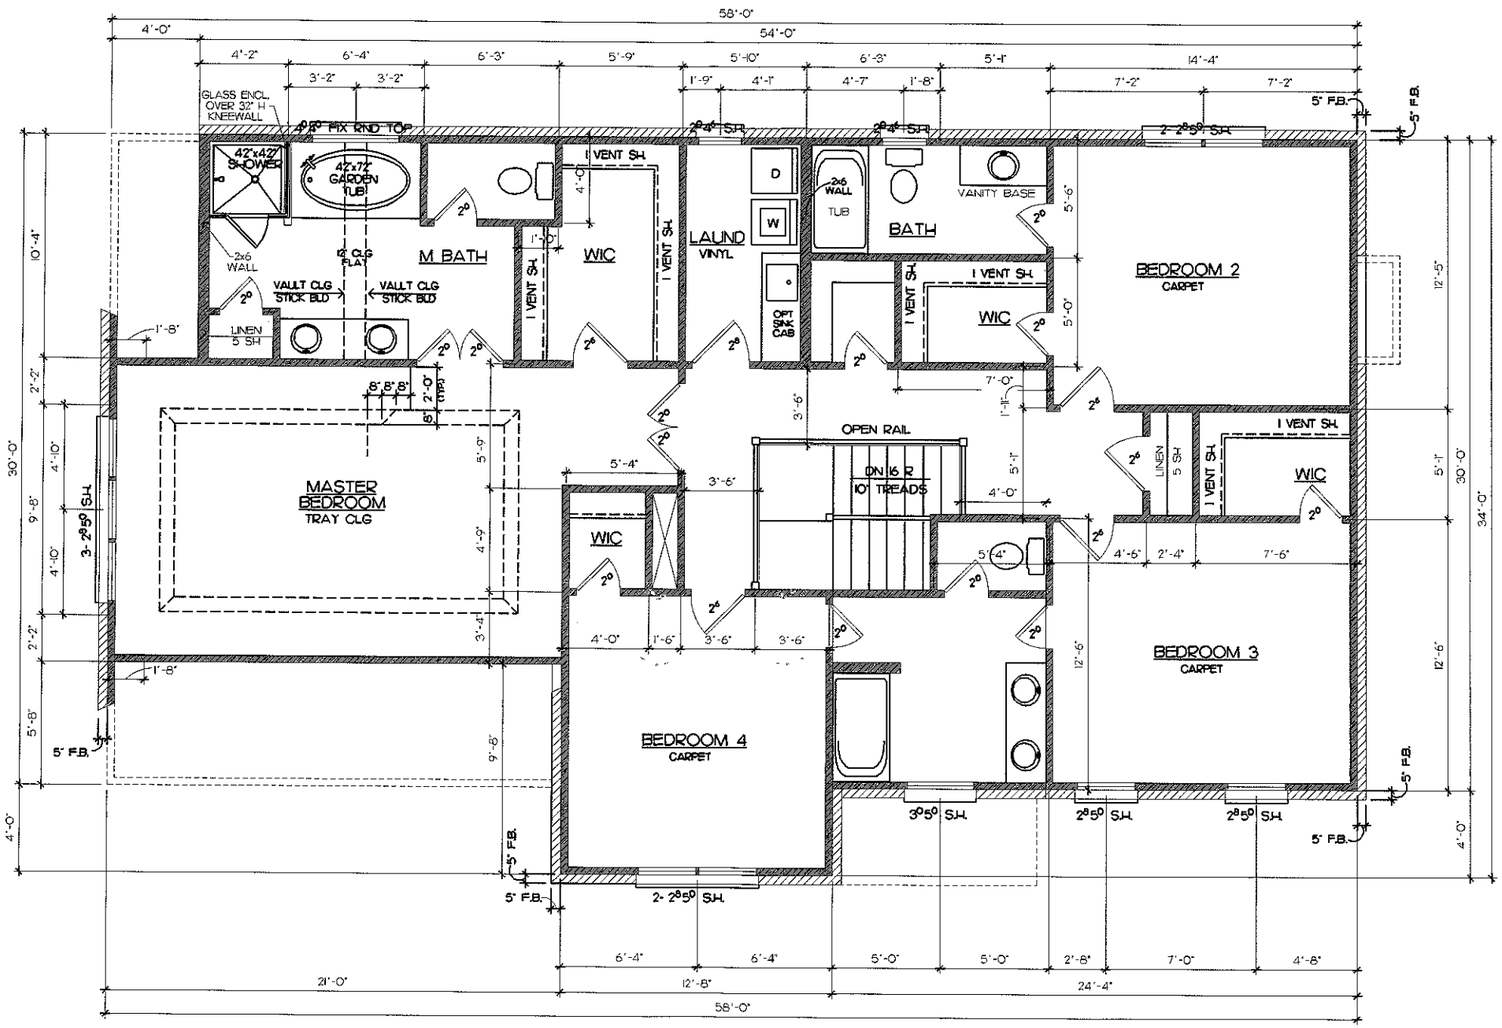

SECOND FLOOR PLAN

1/4" = 1'-0"

FRANK BETZ ASSOCIATES, INC. ASSUMES NO LIABILITY FOR ANY CHANGES OR MODIFICATIONS MADE TO THESE PLANS BY OTHERS.

DATE	REV	DATE	REV
2-26-02	CLAY 26-28		

Copyright Frank Betz Associates, Inc. All Rights Reserved. The reproduction, modification, publication, or distribution of these plans in whole or in part, in any medium, without the express written consent of Frank Betz Associates, Inc. is strictly prohibited. Unauthorized use of these plans will be subject to civil and criminal penalties.

HOMEPLANS

BRUENING RESIDENCE (AN-30)

THE CALLANWOLDE

SECOND FLOOR PLAN


FBA
FRANK BETZ ASSOCIATES, INC.
2401 LAKE PARK DRIVE/SUITE 280
SMYRNA, GEORGIA 30080
770/431-0889
www.frankbetz.com

BY PLD CK KKW

DATE 3/16/01

SHEET 4 of 6

10-8-07 CJ

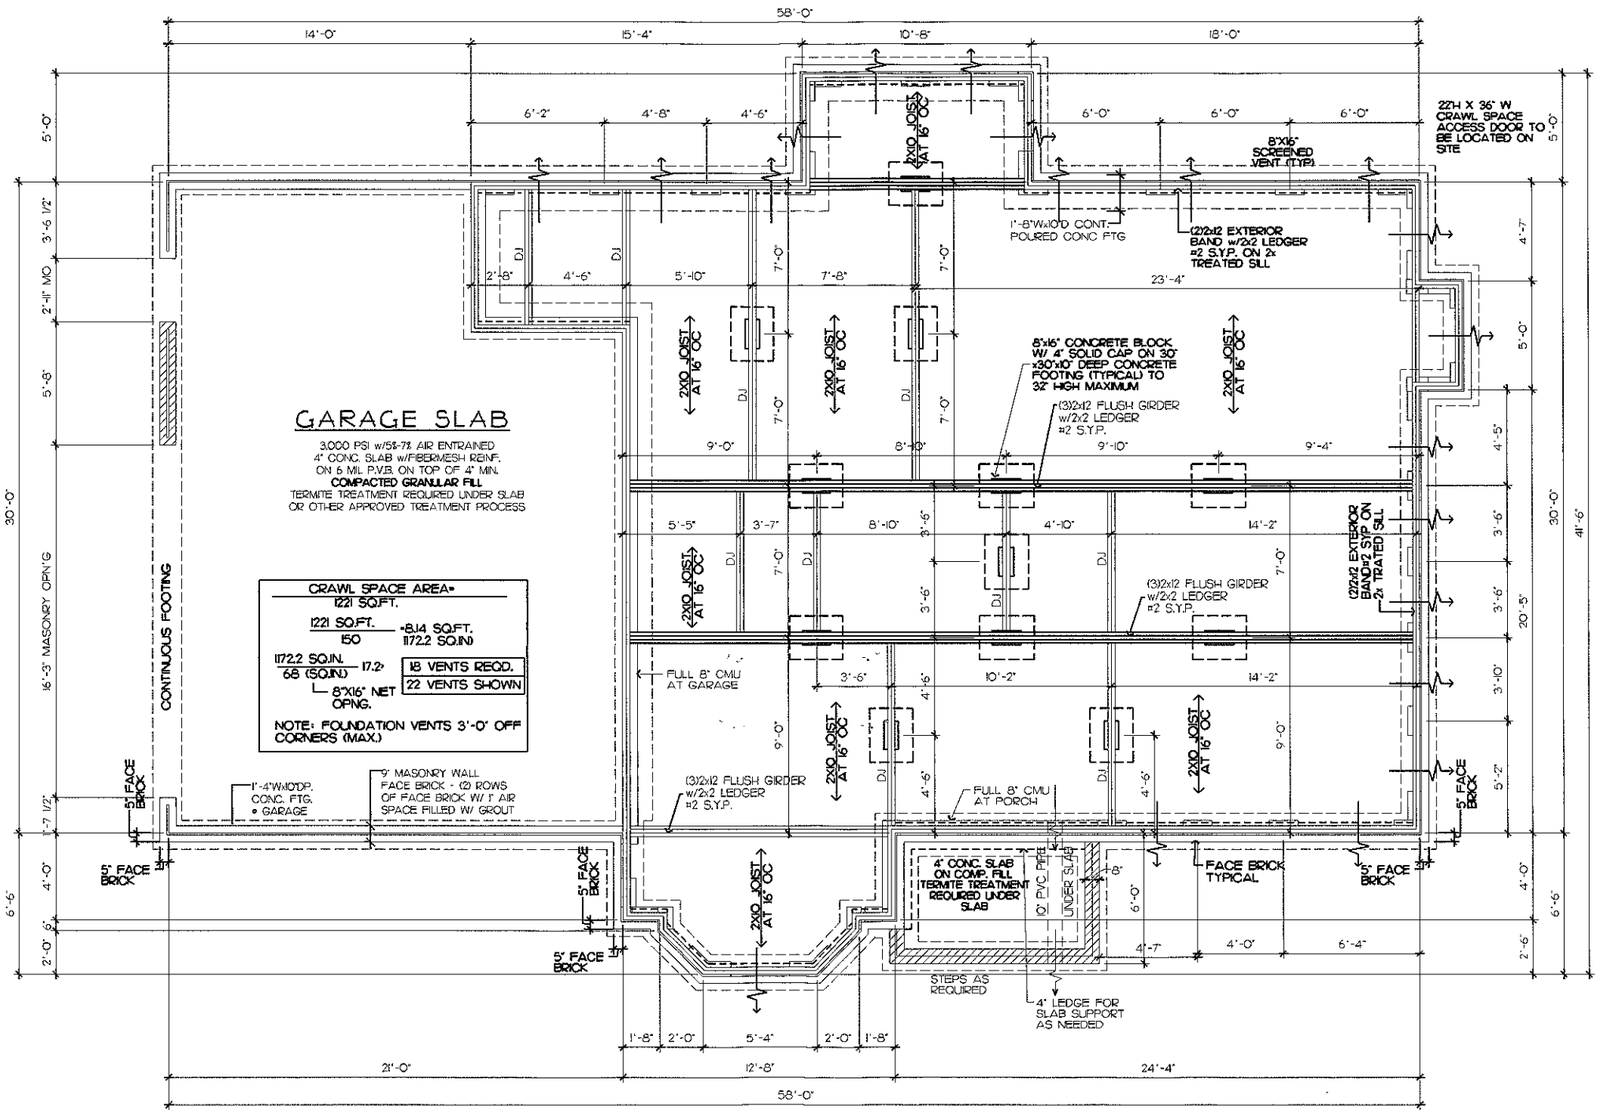

CRAWL FOUNDATION PLAN

1/4" = 1'-0"

DATE	REV	DATE	REV
4-14-99			
10-4-01			

This drawing is not to be reproduced or used for constructing any building without the written authorization of Frank Betz Associates, Inc.

HOMEPLANS

CRAWL FOUNDATION PLAN

THE CALLANWOLDE

FBA
FRANK BETZ ASSOCIATES, INC.
2401 LAKE PARK DRIVE/SUITE 250
SMYRNA, GEORGIA 30080
770/431-0888
www.frankbetz.com

BY JRB CK JAG

DATE 11/20/98

SHEET 2 OF 7

8-21-07 CJ