I Lance D. Schamback, certify that this plat was drawn under my supervision from an actual survey made under my supervision (deed description and/or Map Book: 48, Page 74. That the boundaries not surveyed are clearly indicated as drawn from information as shown survey; that the ratio of precision as calculated is 1: 10,000+ that this plat was prepared in accordance with G.S. 89-C as amended. Witness my original signature, registration number and seal this 11 day of June, A.D. 2012.

NORTH CAROLINA PROFESSIONAL SEAL L-4295 LAND SURVEYOR LANCE D. SCHAMBACK


Lance D. Schamback, PLS
LICENSE NUMBER: L-4295

Legend

B.O.C. = Back of Curb
E.O.P. = Edge of Pavement
R/W = Right-of-way
I.P.S. = #4 Rebar Set
—∿— = Not to scale
= Utility Pole
CMP = Corrugated Metal Pipe
WM = Water Valve
= Calculated Point

CURVE TABLE				
CURVE	LENGTH	RADIUS	BEARING	CHORD
C1	71.78	50.00	S64°49'17"E	65.77

LINE TABLE		
LINE	LENGTH	BEARING
L1	49.36	N59°33'30"W
L2	108.40	N59°33'30"W
L3	160.84	N59°33'30"W
L4	10.81	N61°31'54"W
L5	5.67	N62°29'50"W

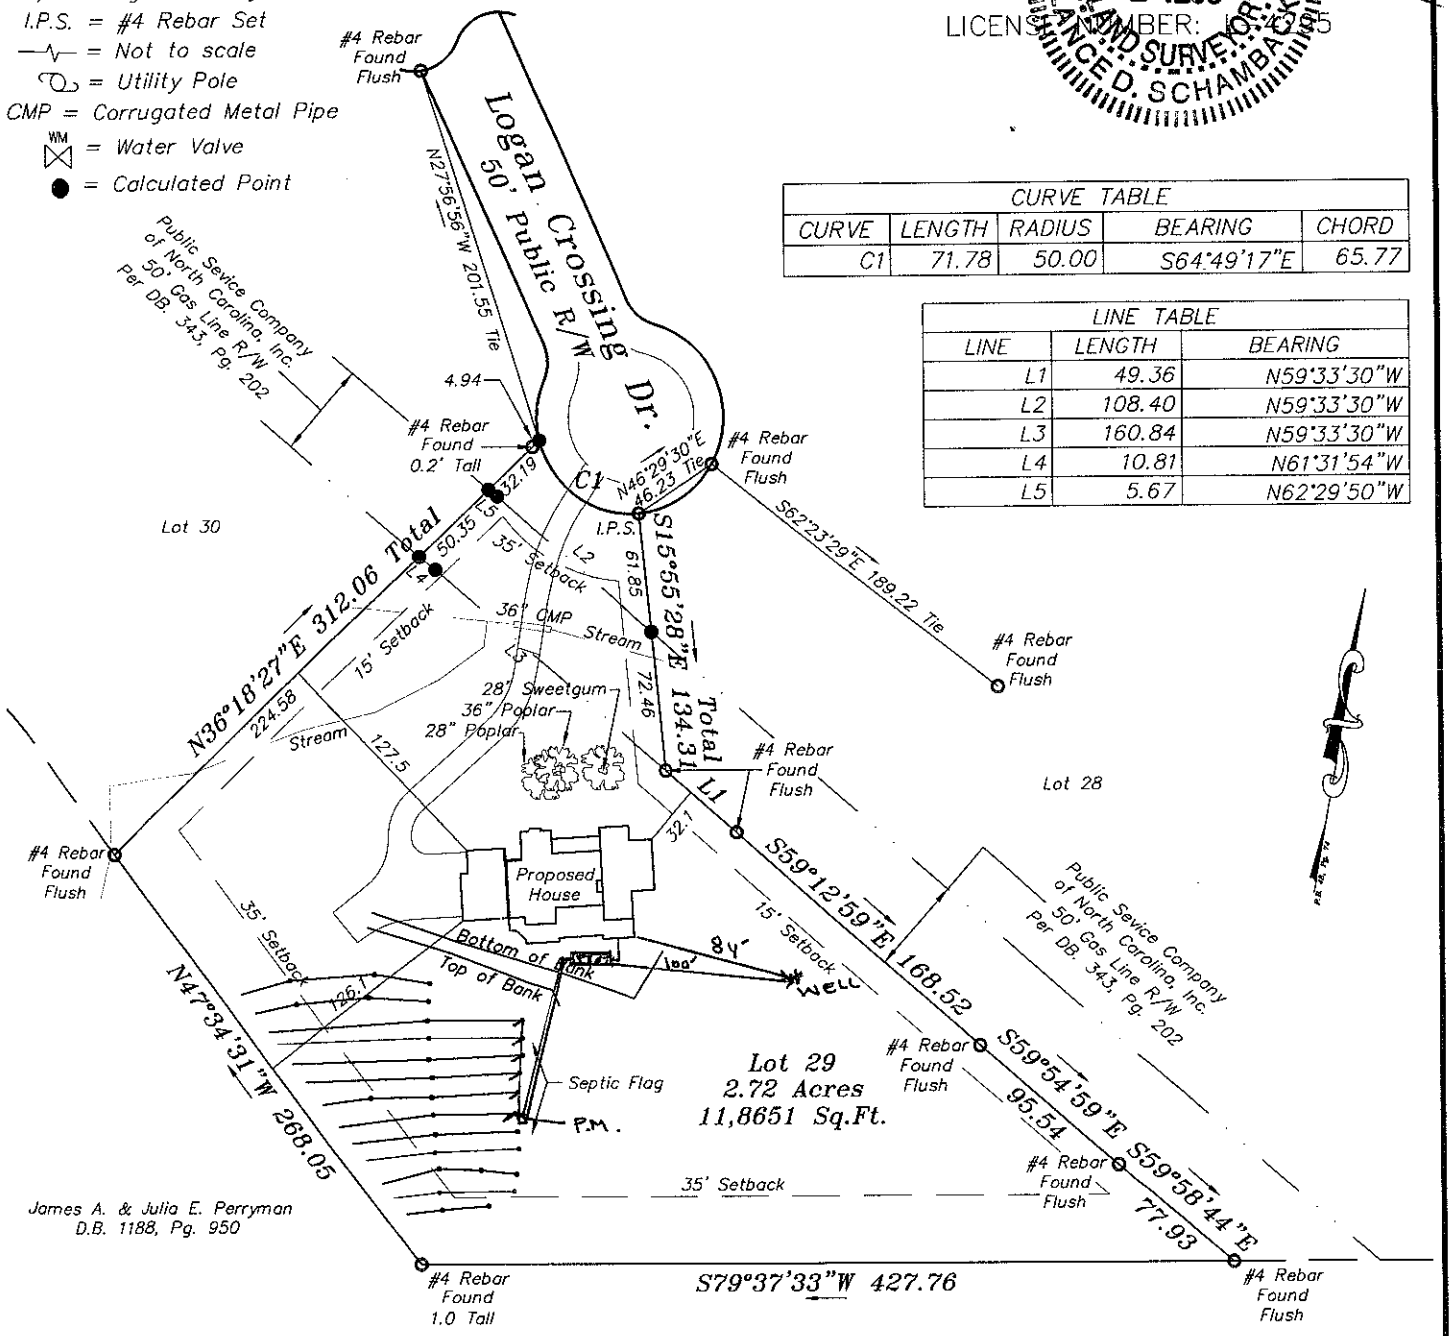

Notes:

1) This property may be subject to any Easements, Rights-of-way, and/or Restrictive Covenants.

2) Boundary information based on Plat Book: 48 at Page: 74 as recorded in the Iredell County Register of Deeds.

3) This survey is of an existing parcel or parcels of land.

4) Area by coordinate method.


5) No Title Commitment was provided or reviewed.

James A. & Julia E. Perryman
D.B. 1188, Pg. 950

GRAPHIC SCALE

100 0 50 100 200

(IN FEET)
1 inch = 100 ft.

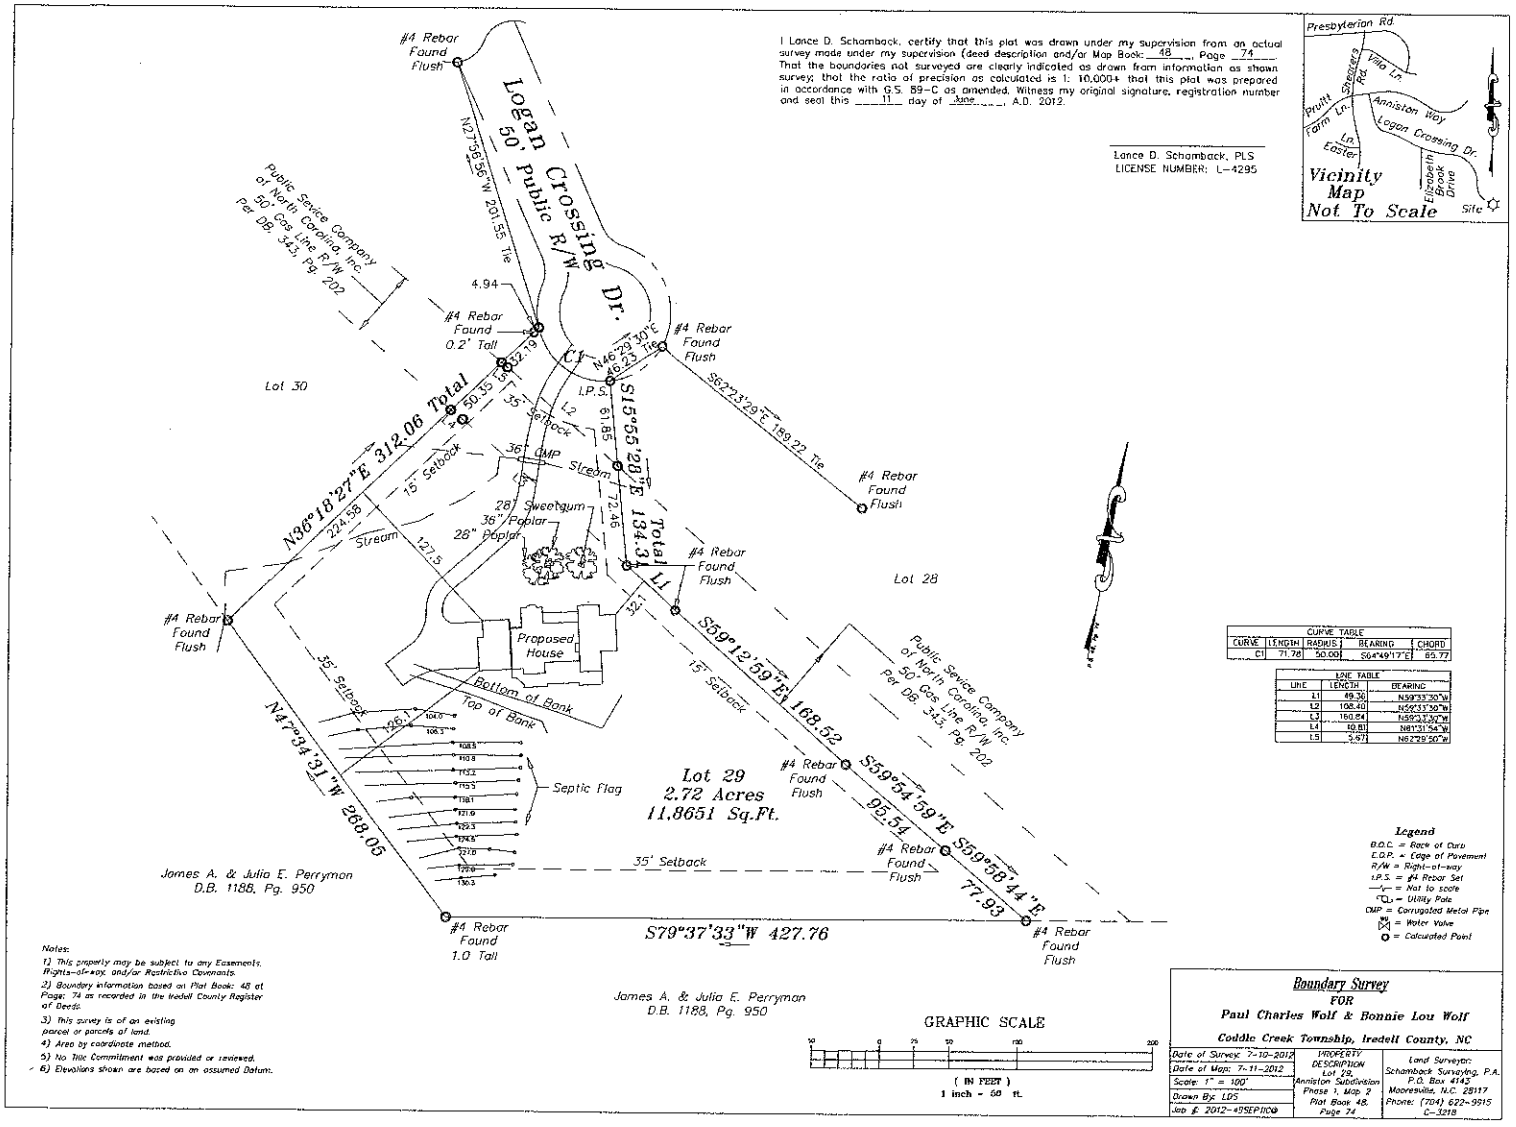

I Lance D. Schamback, certify that this plat was drawn under my supervision from an actual survey made under my supervision (deed description and/or Map Book: 48 Page 74) That the boundaries not surveyed are clearly indicated as drawn from information as shown survey; that the ratio of precision as calculated is 1: 10,000+ that this plat was prepared in accordance with G.S. 89-C as amended. Witness my original signature, registration number and seal this 11 day of June, A.D. 2012.

Lance D. Schamback, PLS
LICENSE NUMBER: L-4295

CURVE TABLE				
CURVE	LENGTH	RADIUS	BEARING	CHORD
C1	71.78'	50.00'	S64°49'17"E	65.77'

LINE TABLE		
LINE	LENGTH	BEARING
L1	49.36'	N59°33'30"W
L2	108.40'	N56°33'30"W
L3	160.64'	N59°33'30"W
L4	10.81'	N81°31'54"W
L5	5.97'	N62°28'50"W

Legend

B.O.C. = Back of Curb
E.O.P. = Edge of Pavement
R/W = Right-of-way
I.P.S. = #4 Rebar Set
—/— = Not to scale
= Utility Pole
CMP = Corrugated Metal Pipe
= Water Valve
= Calculated Point

Notes:
1) This property may be subject to any Easements, Rights-of-way, and/or Restrictive Covenants.
2) Boundary information based on Plat Book: 48 at Page: 74 as recorded in the Iredell County Register of Deeds.
3) This survey is of an existing parcel or parcels of land.
4) Area by coordinate method.
5) No Title Commitment was provided or reviewed.
6) Elevations shown are based on an assumed Datum.

GRAPHIC SCALE
50 0 75 50 100 200
(IN FEET)
1 inch = 50 ft.

Boundary Survey
FOR
Paul Charles Wolf & Bonnie Lou Wolf
Coddle Creek Township, Iredell County, NC

Date of Survey: 7-10-2012	PROPERTY DESCRIPTION	Land Surveyor:
Date of Map: 7-11-2012	Lot 29, Anniston Subdivision Phase 1, Map 2 Plat Book 48, Page 74	Schamback Surveying, P.A. P.O. Box 4142 Mooresville, N.C. 28117 Phone: (704) 622-9915 C-3218
Scale: 1" = 100'		
Drawn By: LDS		
Job #: 2012-495EP1100		