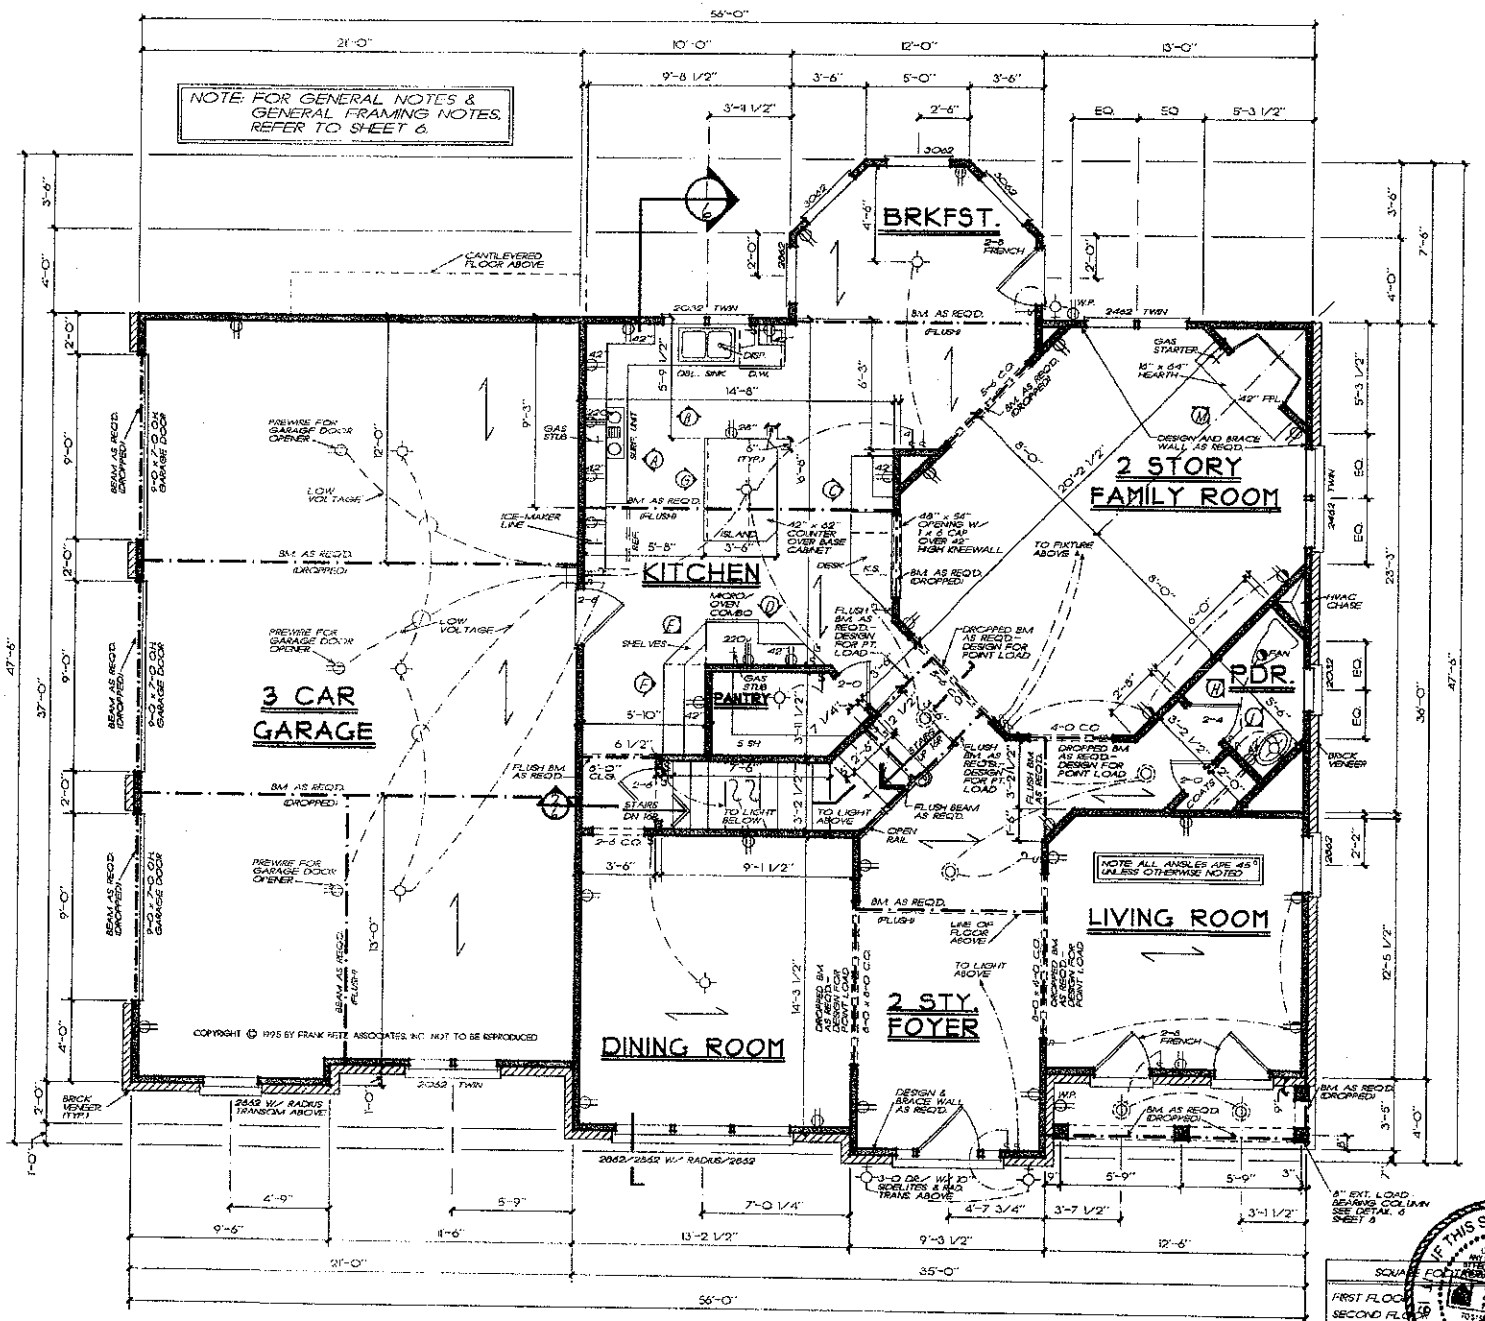


FRANK BETZ ASSOCIATES, INC. ASSUMES NO LIABILITY FOR ANY CHANGES OR MODIFICATIONS MADE TO THESE PLANS BY OTHERS.

FIRST FLOOR PLAN

1/4" = 1'-0"

SQUARE FOOTAGE	
FIRST FLOOR	
SECOND FLOOR	
TOTAL	

IF THIS STAMP IS NOT RED IT IS AN ILLEGAL SET OF PLANS

NO.	DATE	DESCRIPTION
	5/12/05	GENERAL
	5/20/05	GARAGE WDW

HOME PLANS

FIRST FLOOR PLAN


THE HUNTCLIFFE

FBA
FRANK BETZ ASSOCIATES, INC.
1200 LAKE PARK DRIVE, SUITE 310
SMYRNA, GEORGIA 30080
770/431-1810

BY: WMB

DATE: 9-6-05

SHEET 4 OF 8

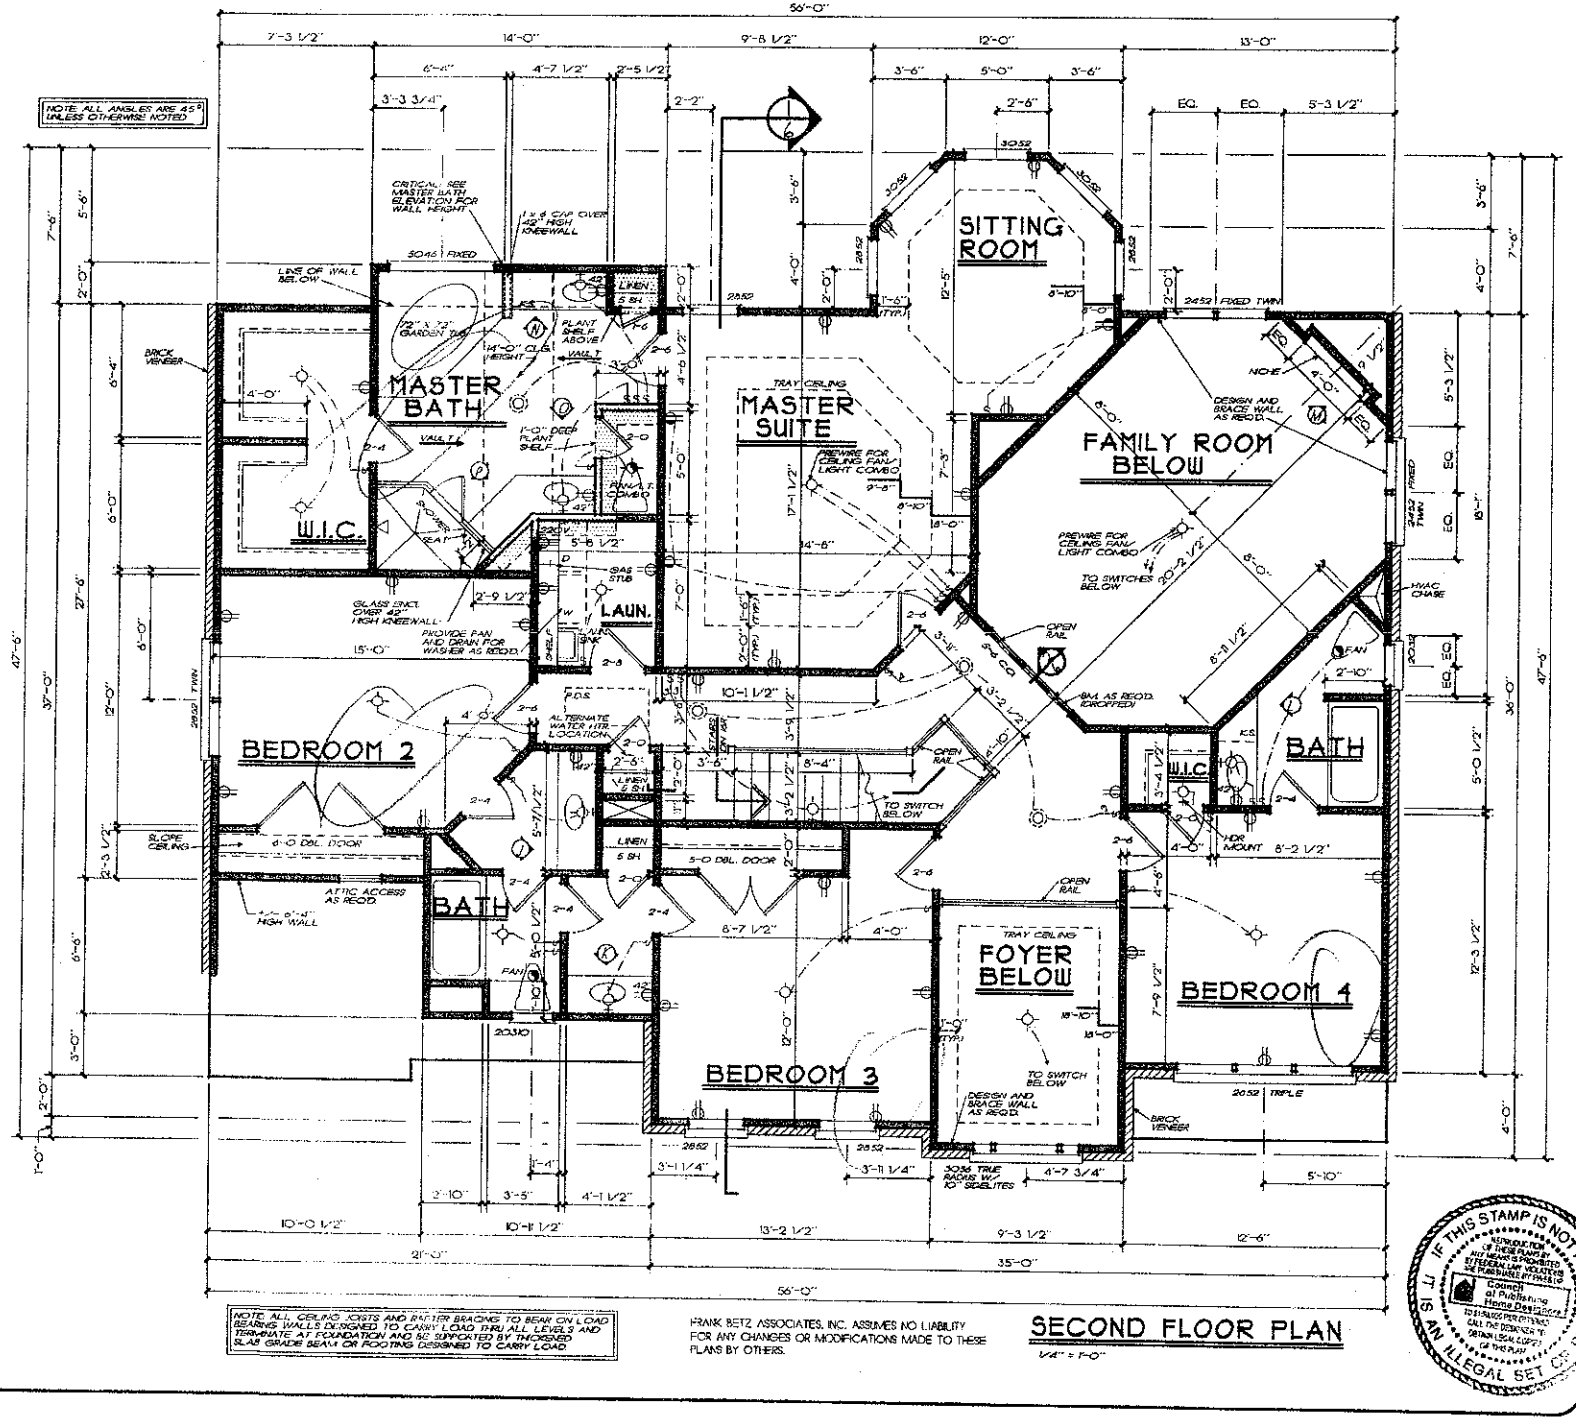

DATE	REV	BY
5/12/25	07	RM

HOMEPLANS

SECOND FLOOR PLAN


THE HUNTCLIFFE

FBA
FRANK BETZ ASSOCIATES, INC.
1609 LAKE PLACID BLVD./SUITE 130
DALLAS, TEXAS 75218-6810
214/324-4333 • 972/438-0889

BY RMB & KKW

DATE 3-14-24

SHEET 5 of 8

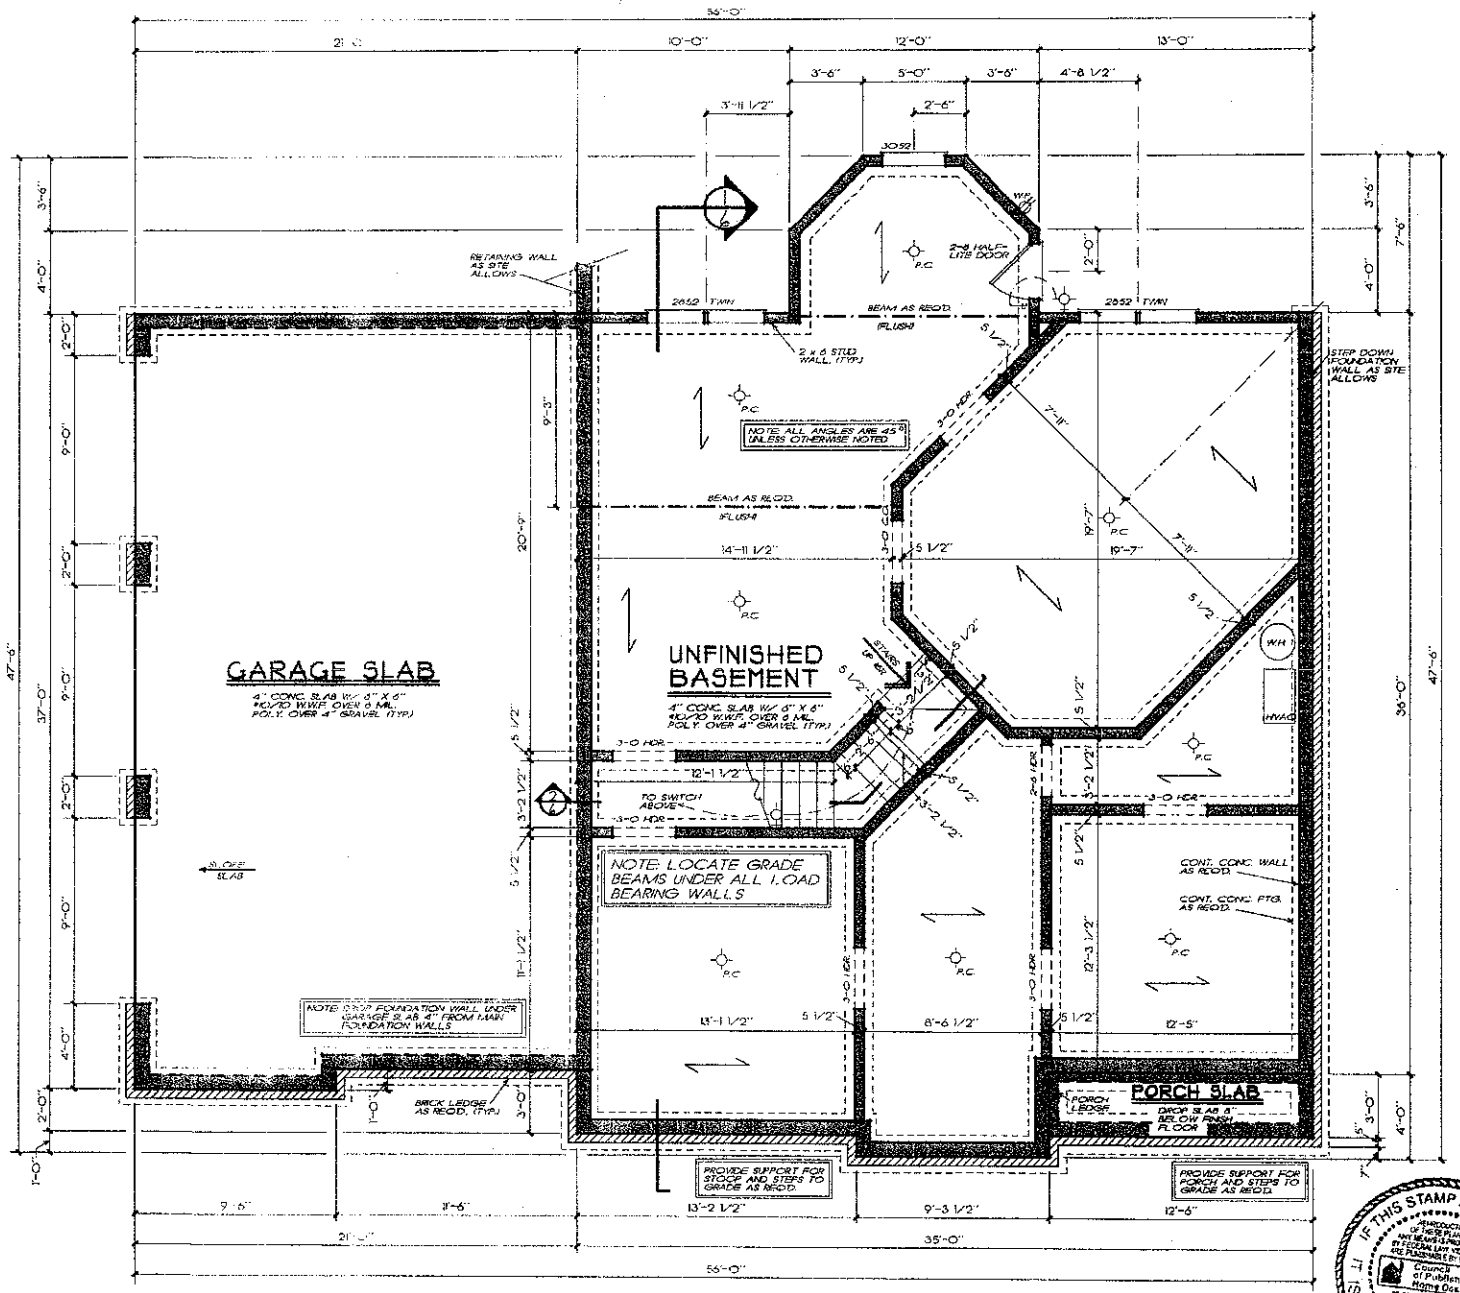

FRANK BETZ ASSOCIATES, INC. ASSUMES NO LIABILITY FOR ANY CHANGES OR MODIFICATIONS MADE TO THESE PLANS BY OTHERS.

BASEMENT FOUNDATION PLAN

1/4" = 1'-0"

IF THIS STAMP IS NOT RED IT IS NOT A LEGAL SET OF PLANS

HOMEPLANS

BASEMENT FOUND. PLAN

THE HUNTCLIFFE

FBA

FRANK BETZ ASSOCIATES, INC.
1600 LAKE PARK DRIVE, SUITE 201
SMYRNA, GEORGIA 30080
770/431-0999

BY WMB CK K.N.W.

DATE 12-6-99

SHEET 3 of 3