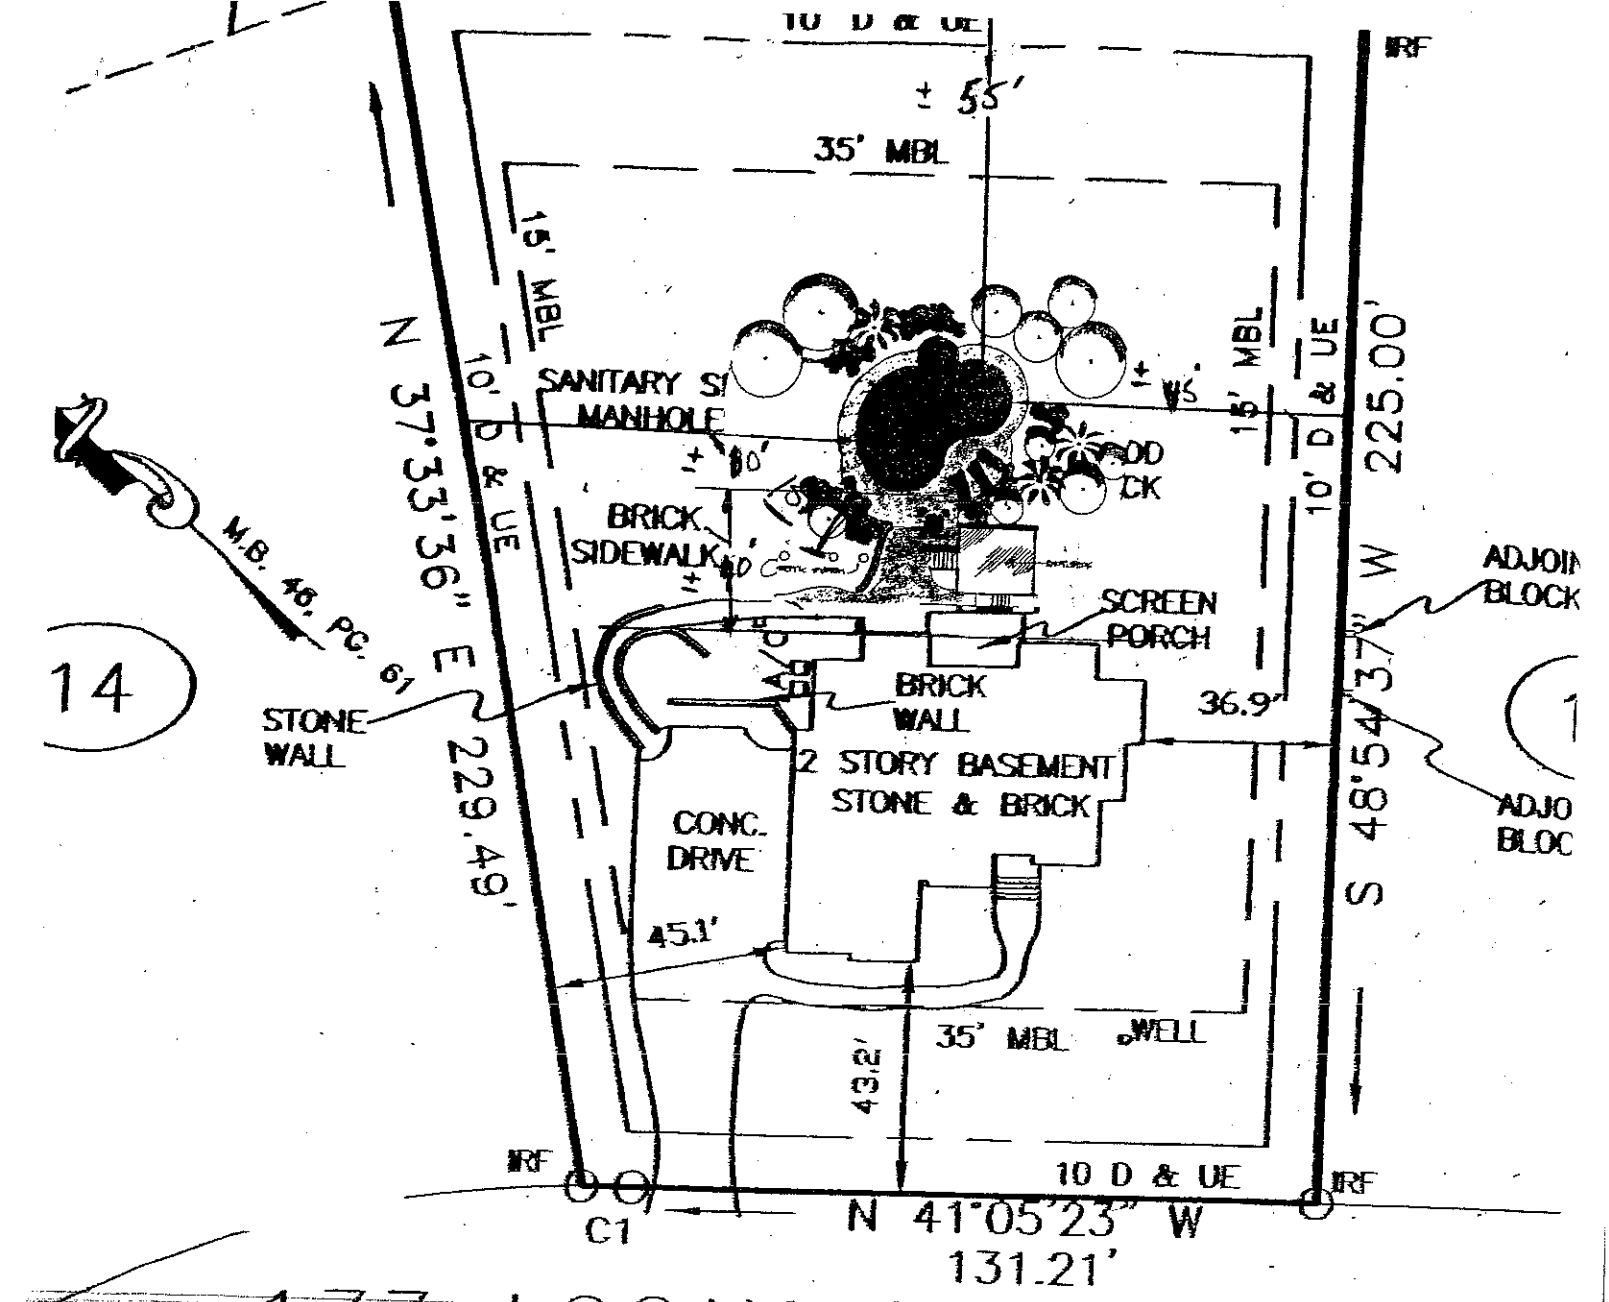


Not to Scale

Brady Freeman - Of The Land

LEGEND (IF USED)

IRF=IRON ROD OR REBAR FOUND
PF=PIPE FOUND
MBL=MINIMUM BUILDING LINE

GRAPHIC SCALE

30 0 15 30 60