
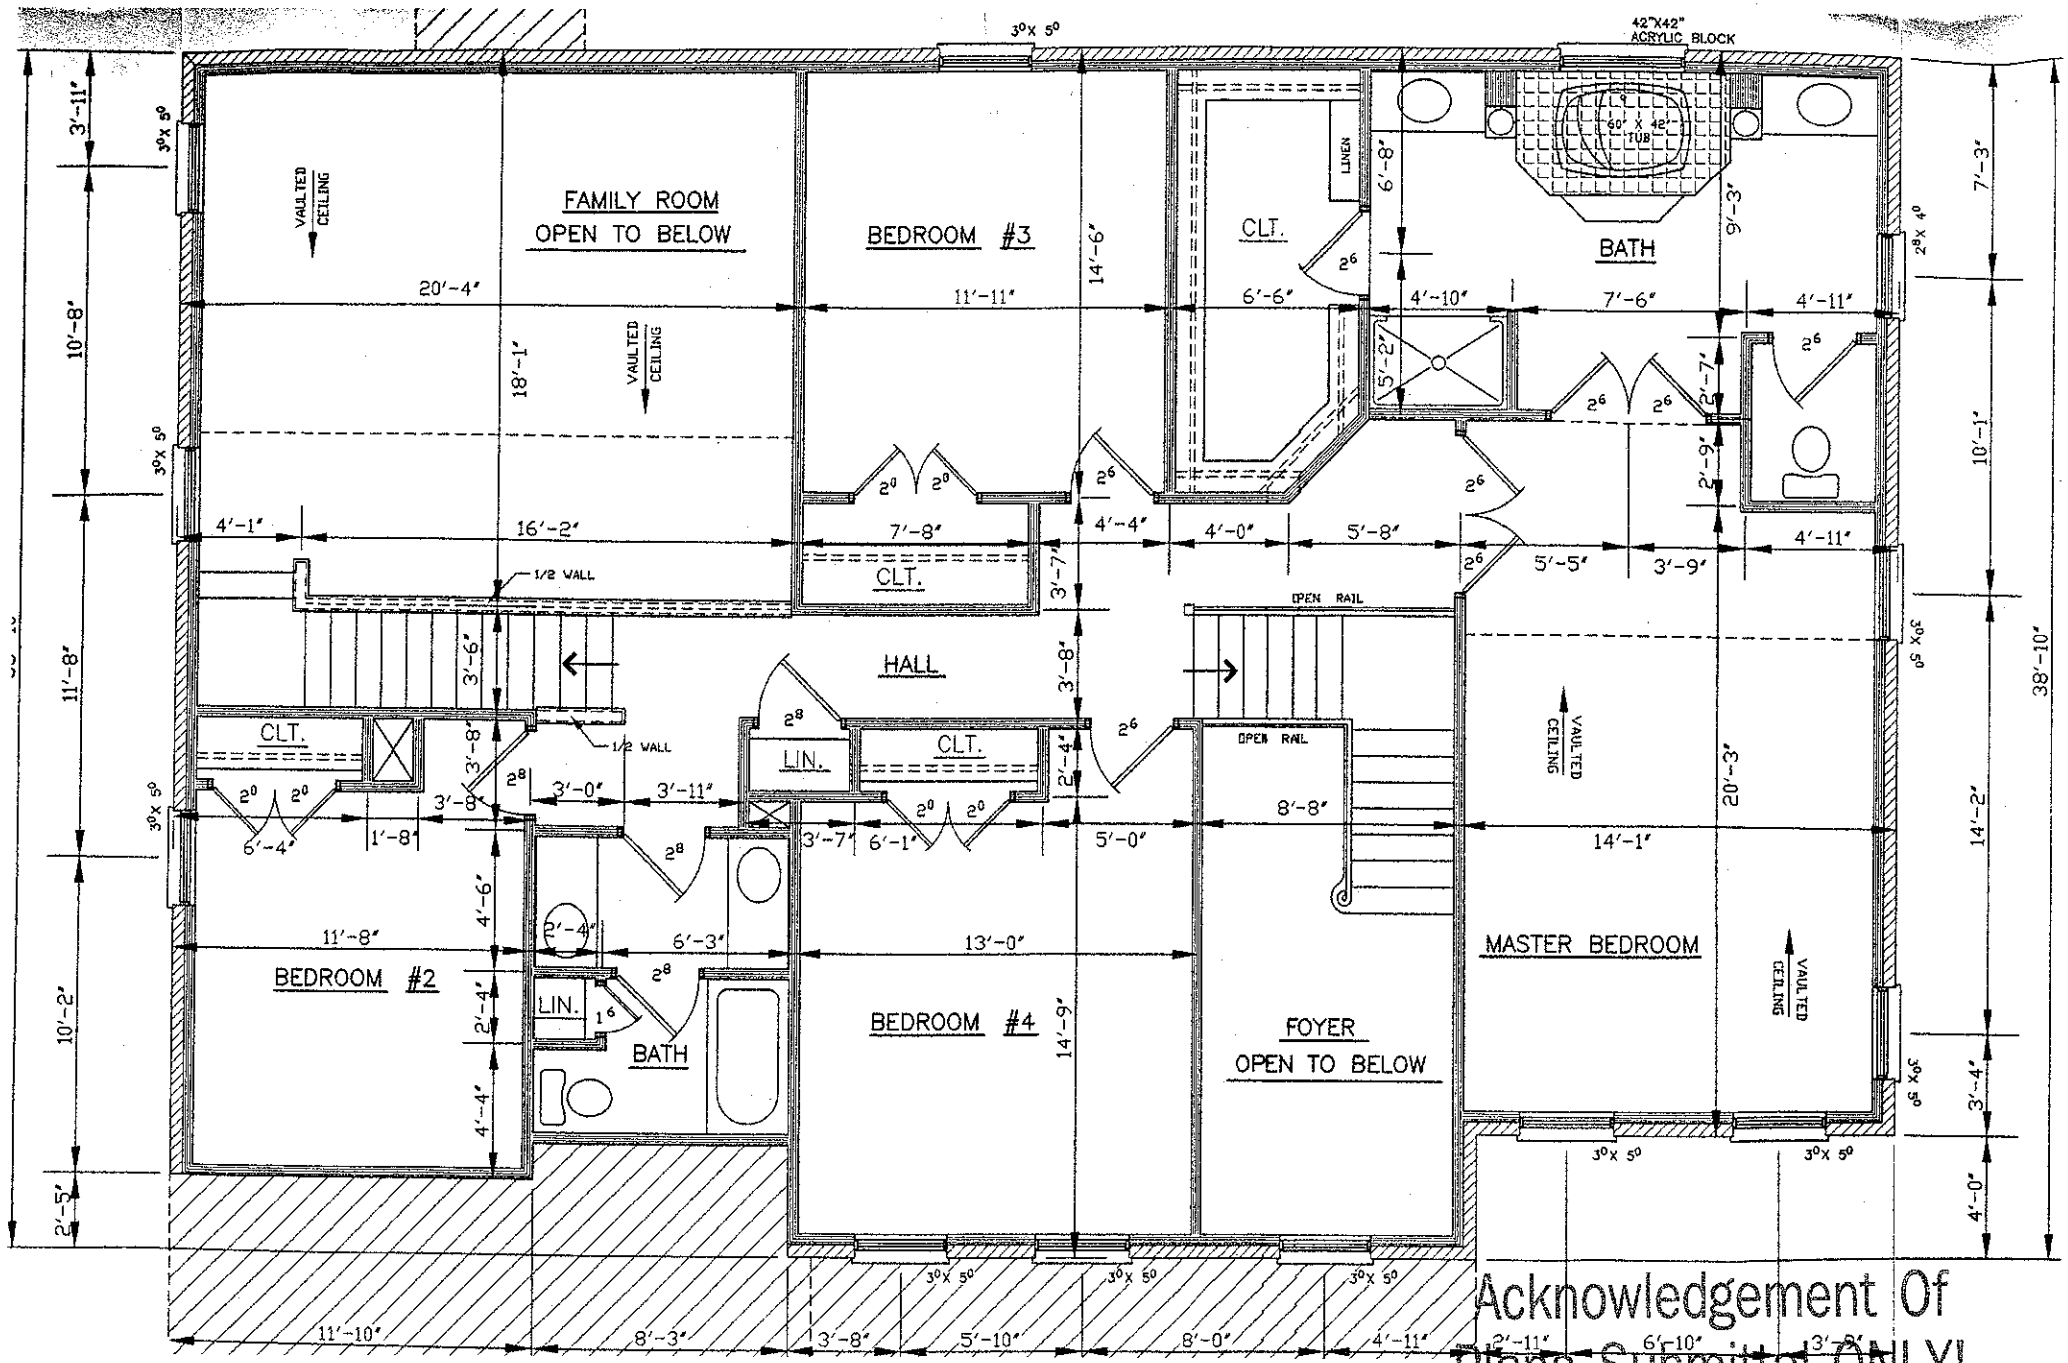


Acknowledgement Of
Plans Submittal ONLY!

Date 4-11-06

Date 4-21-06

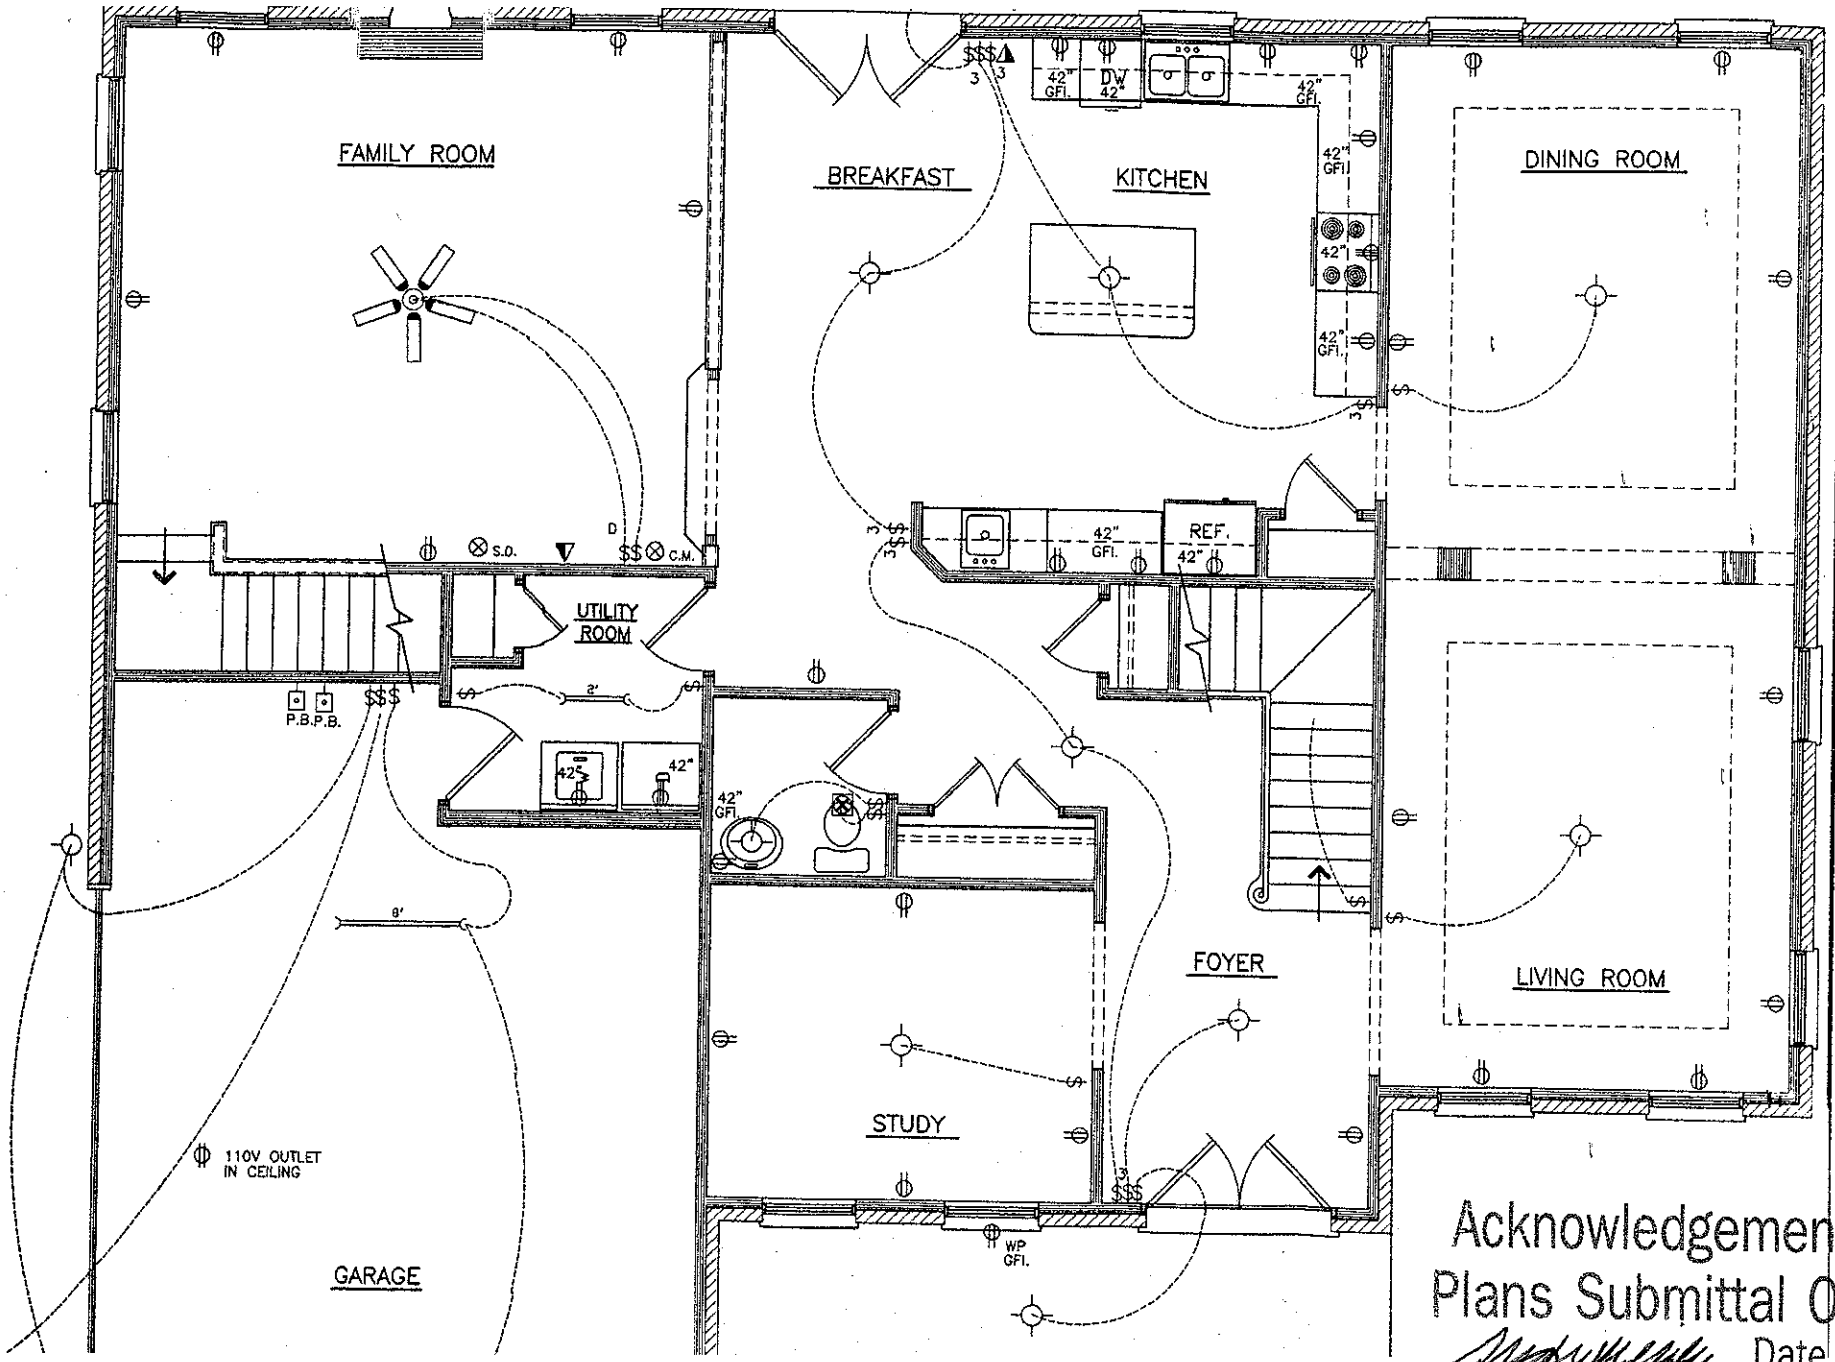

Acknowledgement Of Plans Submittal ONLY!

TO BE SIGNED TO COMPLY WITH LOCAL AND STATE CODES. THE PURCHASER OF THIS SET OF PLANS SHOULD CONSULT A LOCAL BUILDING PROFESSIONAL PRIOR TO CONSTRUCTION.
ANY AND ALL CORRECTIONS WITH OWNER AND DESIGNER. DAVID A. WOOD INC. WILL ASSUME NO LIABILITY FOR ANY ERRORS ONCE CONSTRUCTION BEGINS.

Date 4-21-06

Date 4-21-06

DAVID A.

Designer Liability Limits:

David A. Wood, inc. assumes no liability for any home construction from this plan. It is the responsibility of the purchaser of this plan to have the builder/contractor verify all dimensions prior to the beginning of any construction. The construction must really complied with all local building codes. Every attempt has been made in the preparation of this drawing to avoid errors. Any discrepancy, error and/or omission, if found, is to be brought to our attention prior to construction for revision. The owner and/or agrees to indemnify, defend and