
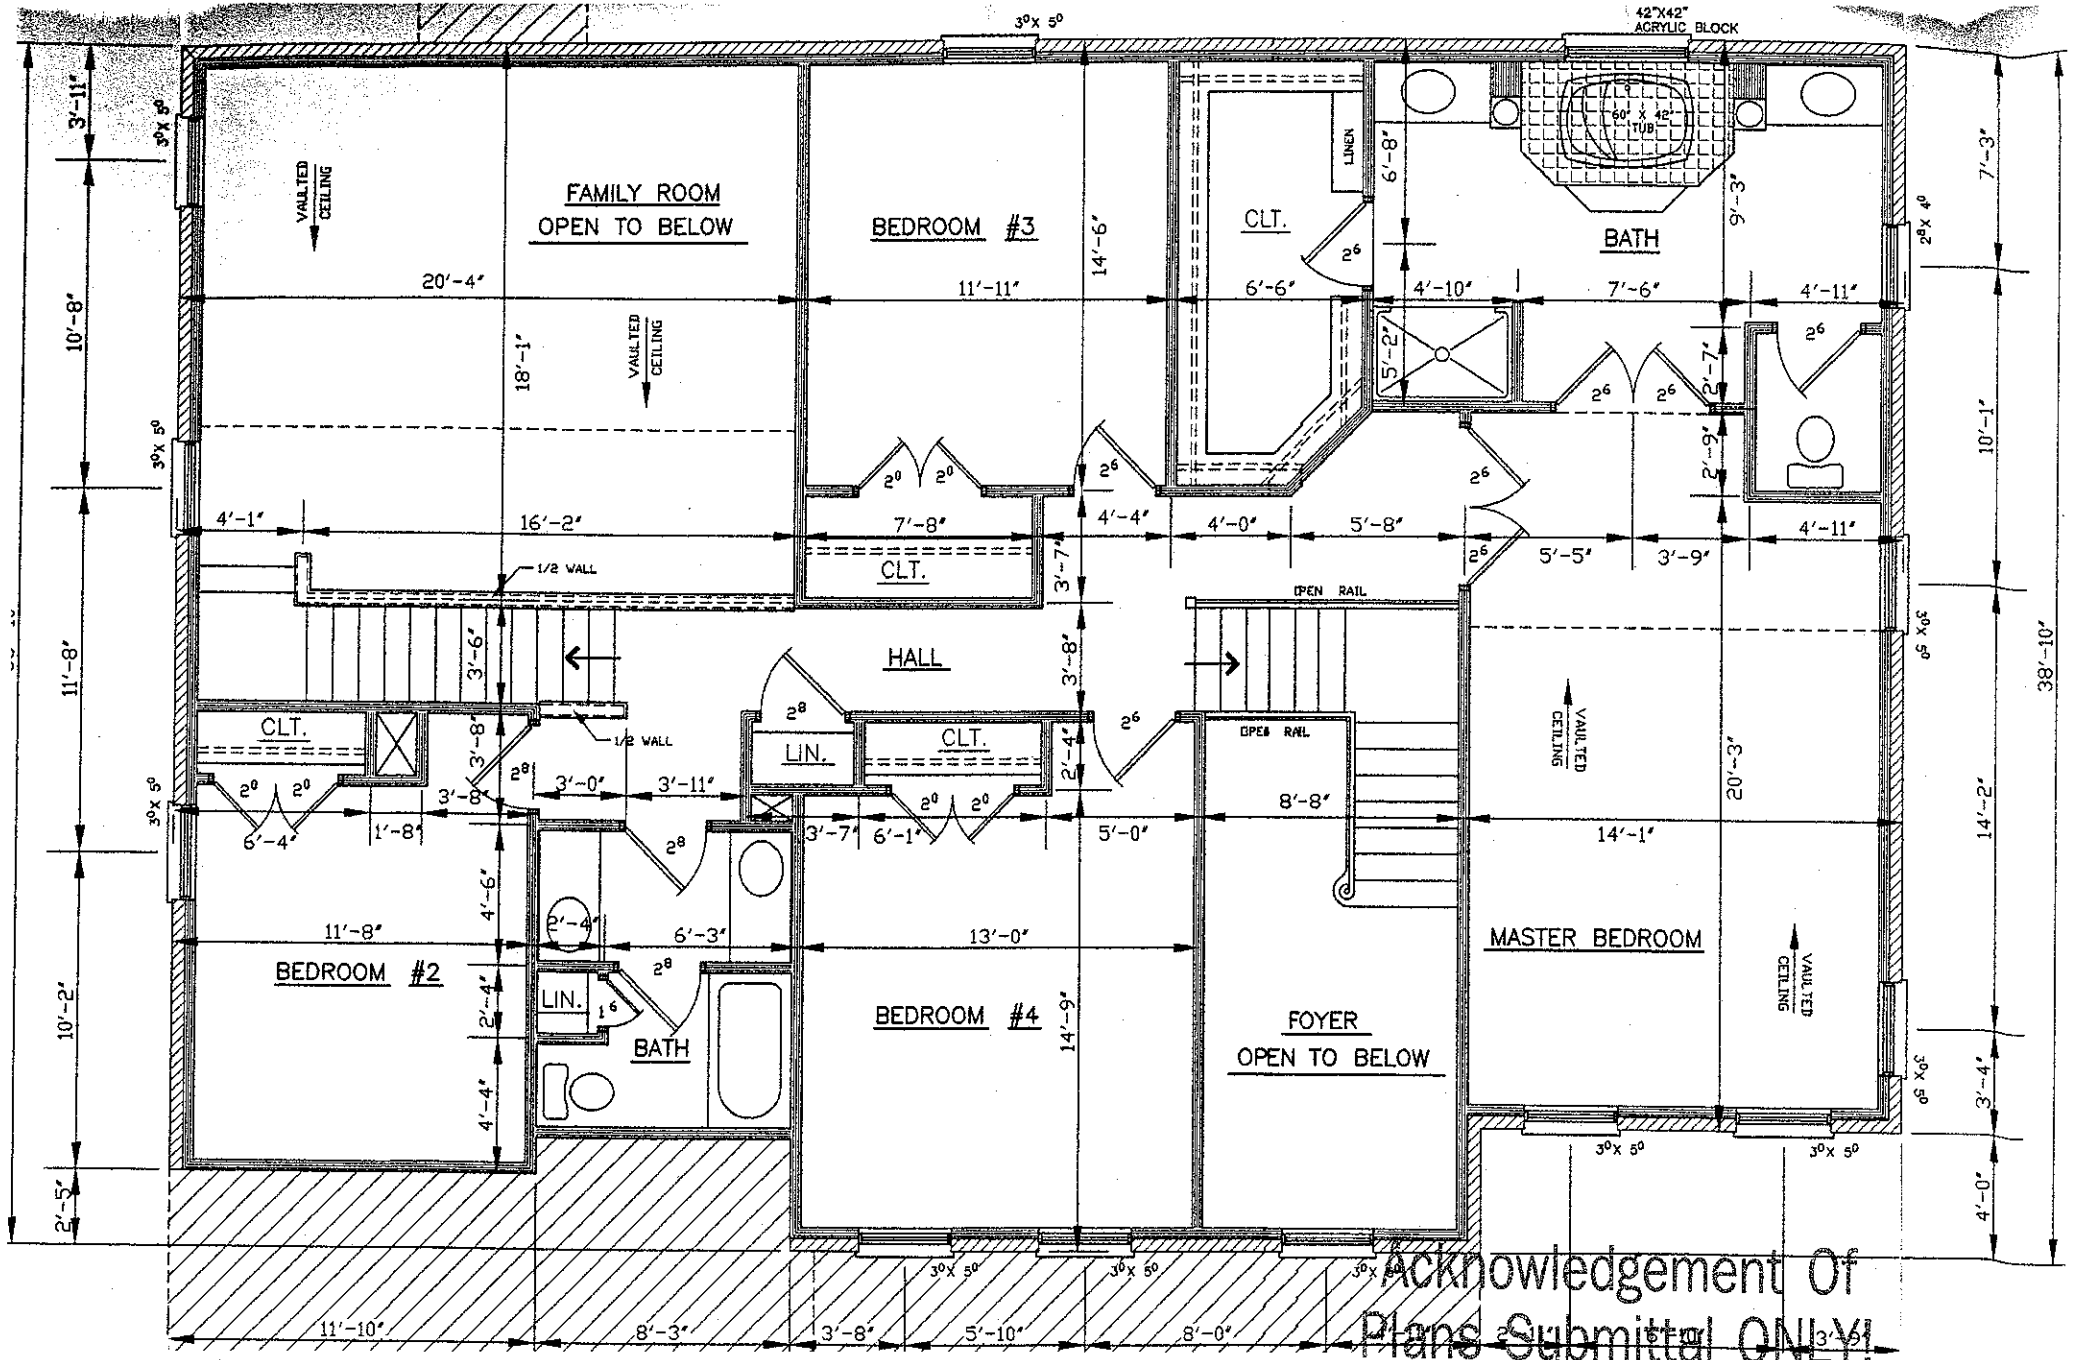


Acknowledgement Of
Plans Submittal ONLY!

Date 4-21-06

Date 4-21-06

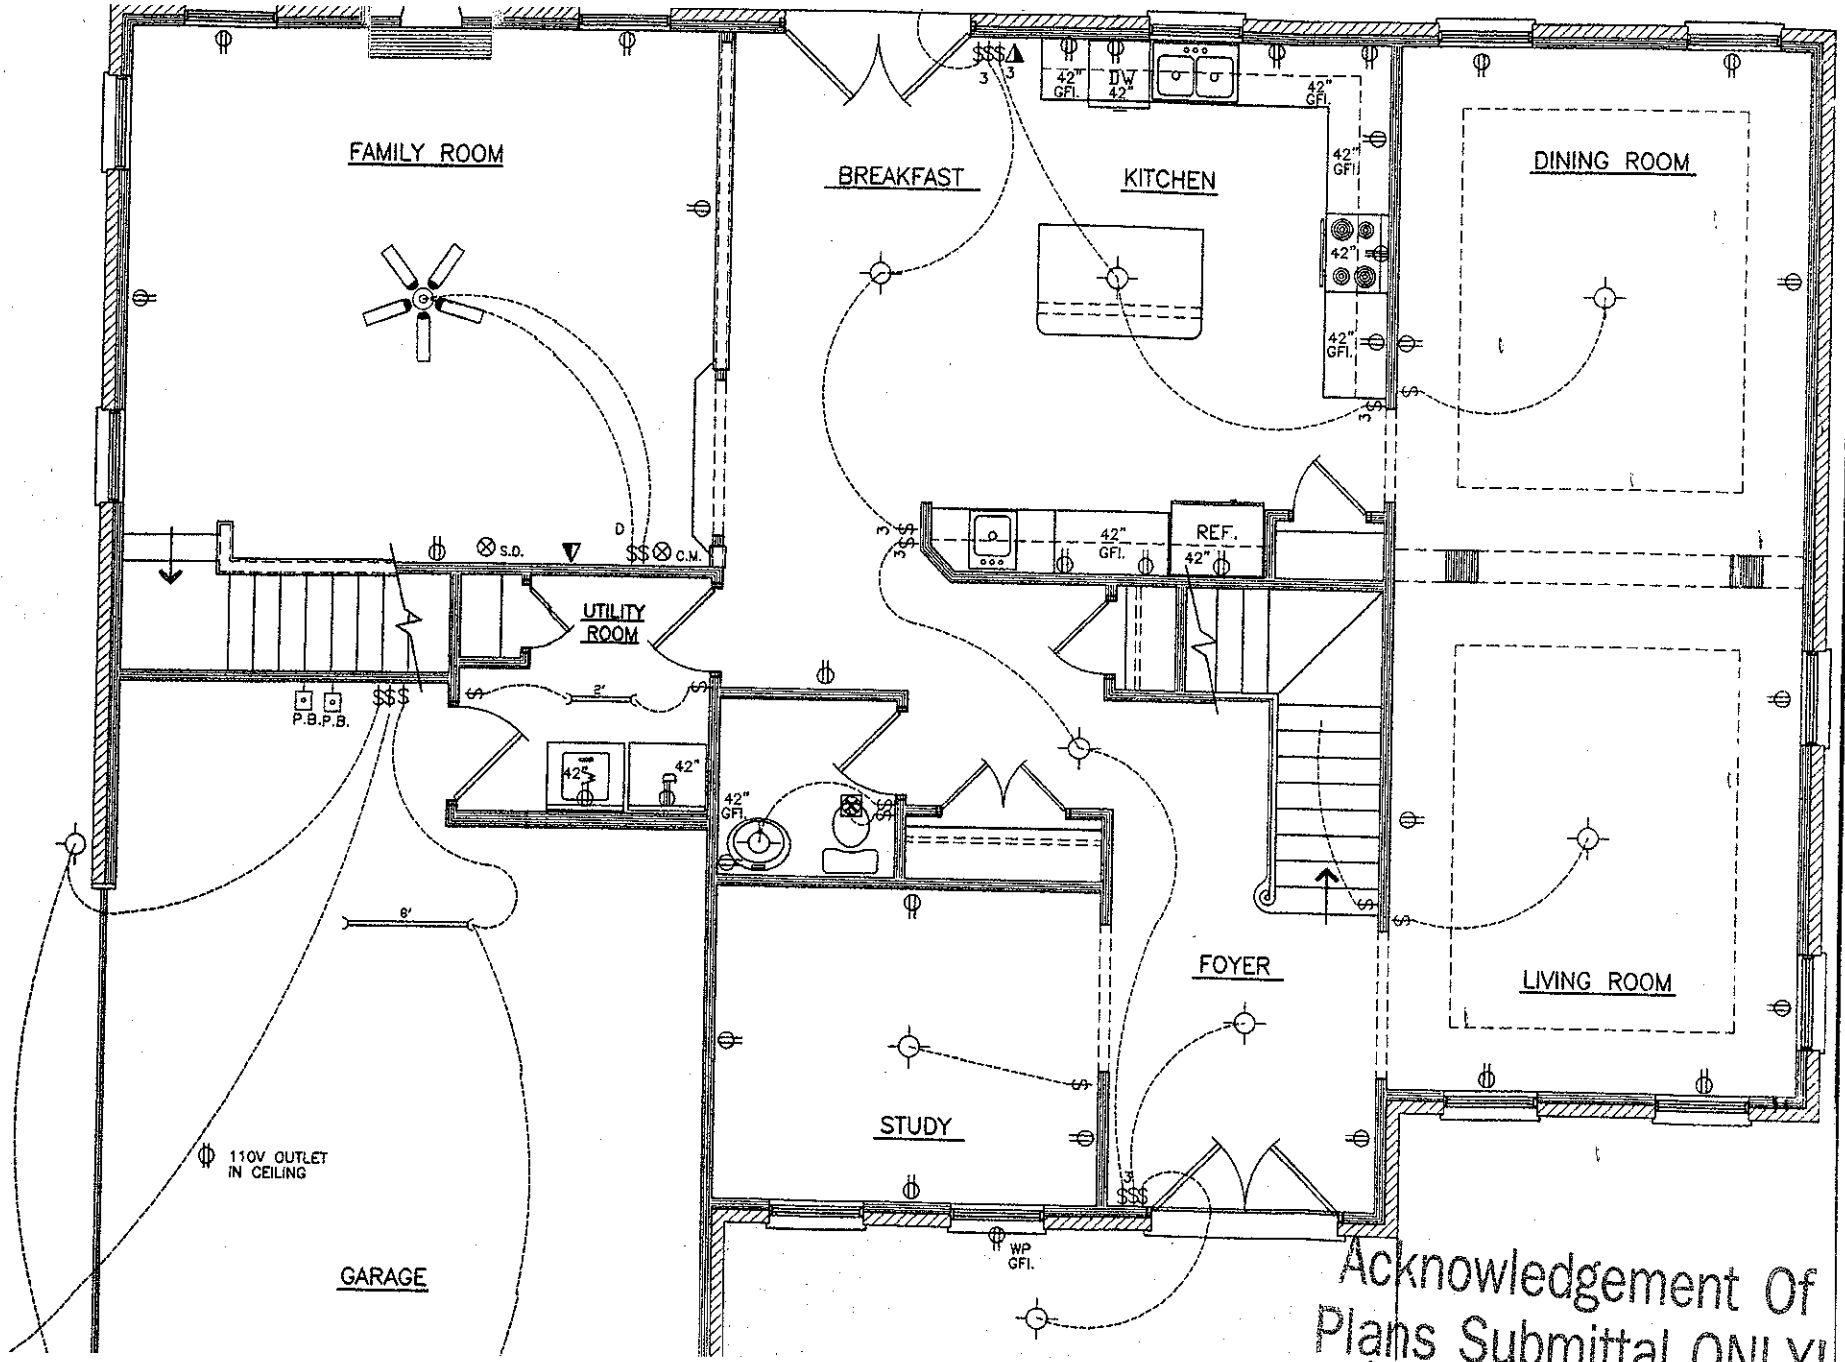

Acknowledgement Of Plans Submittal ONLY!

Date 4-21-06

Date 4-21-06

TO BE ADJUSTED TO COMPLY WITH LOCAL AND STATE CODES. THE PURCHASER OF THIS SET OF PLANS SHOULD CONSULT A LOCAL BUILDING PROFESSIONAL PRIOR TO CONSTRUCTION.
ROINATE ANY CORRECTIONS WITH OWNER AND DESIGNER. DAVID A. WOOD INC. WILL ASSUME NO LIABILITY FOR ANY ERRORS ONCE CONSTRUCTION BEGINS.

Designer Liability Limits:

David A. Wood, Inc., assumes no liability for any home construction from this plan. It is the responsibility of the purchaser of this plan to have the builder/contractor verify all dimensions prior to the beginning of any construction. The contractor must verify compliance with all local building codes. Every attempt has been made in the preparation of this drawing to avoid errors. Any discrepancy, error and/or omission found, is to be brought to our attention prior to construction for revisions. The owner should address all questions, clarifications and

DAVID A

THE