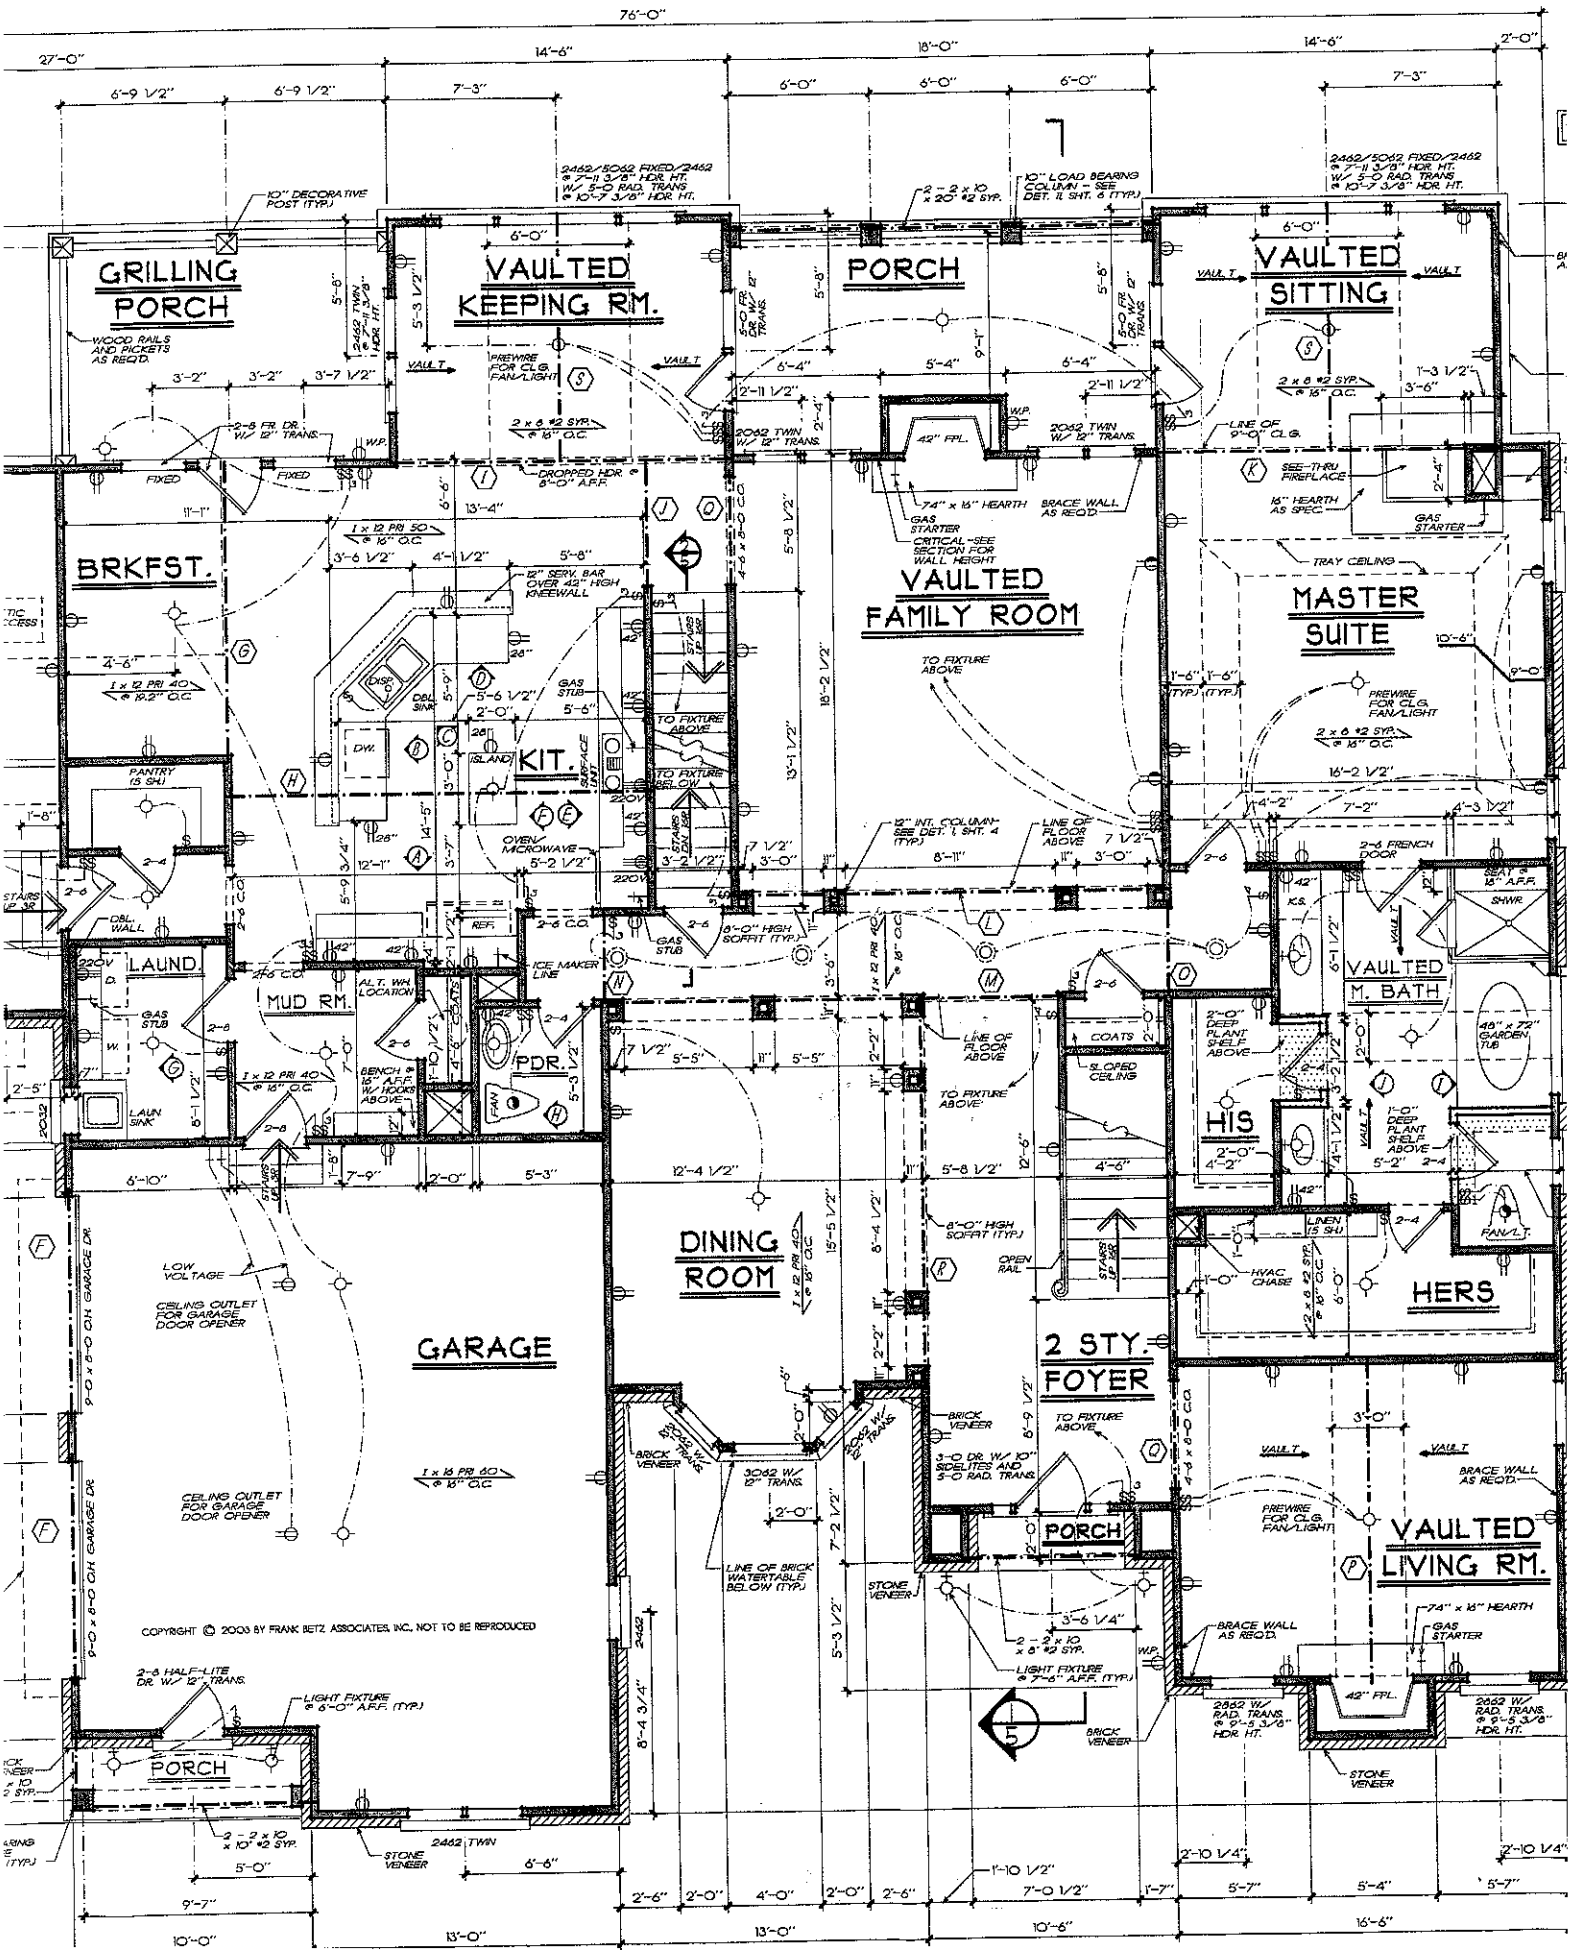
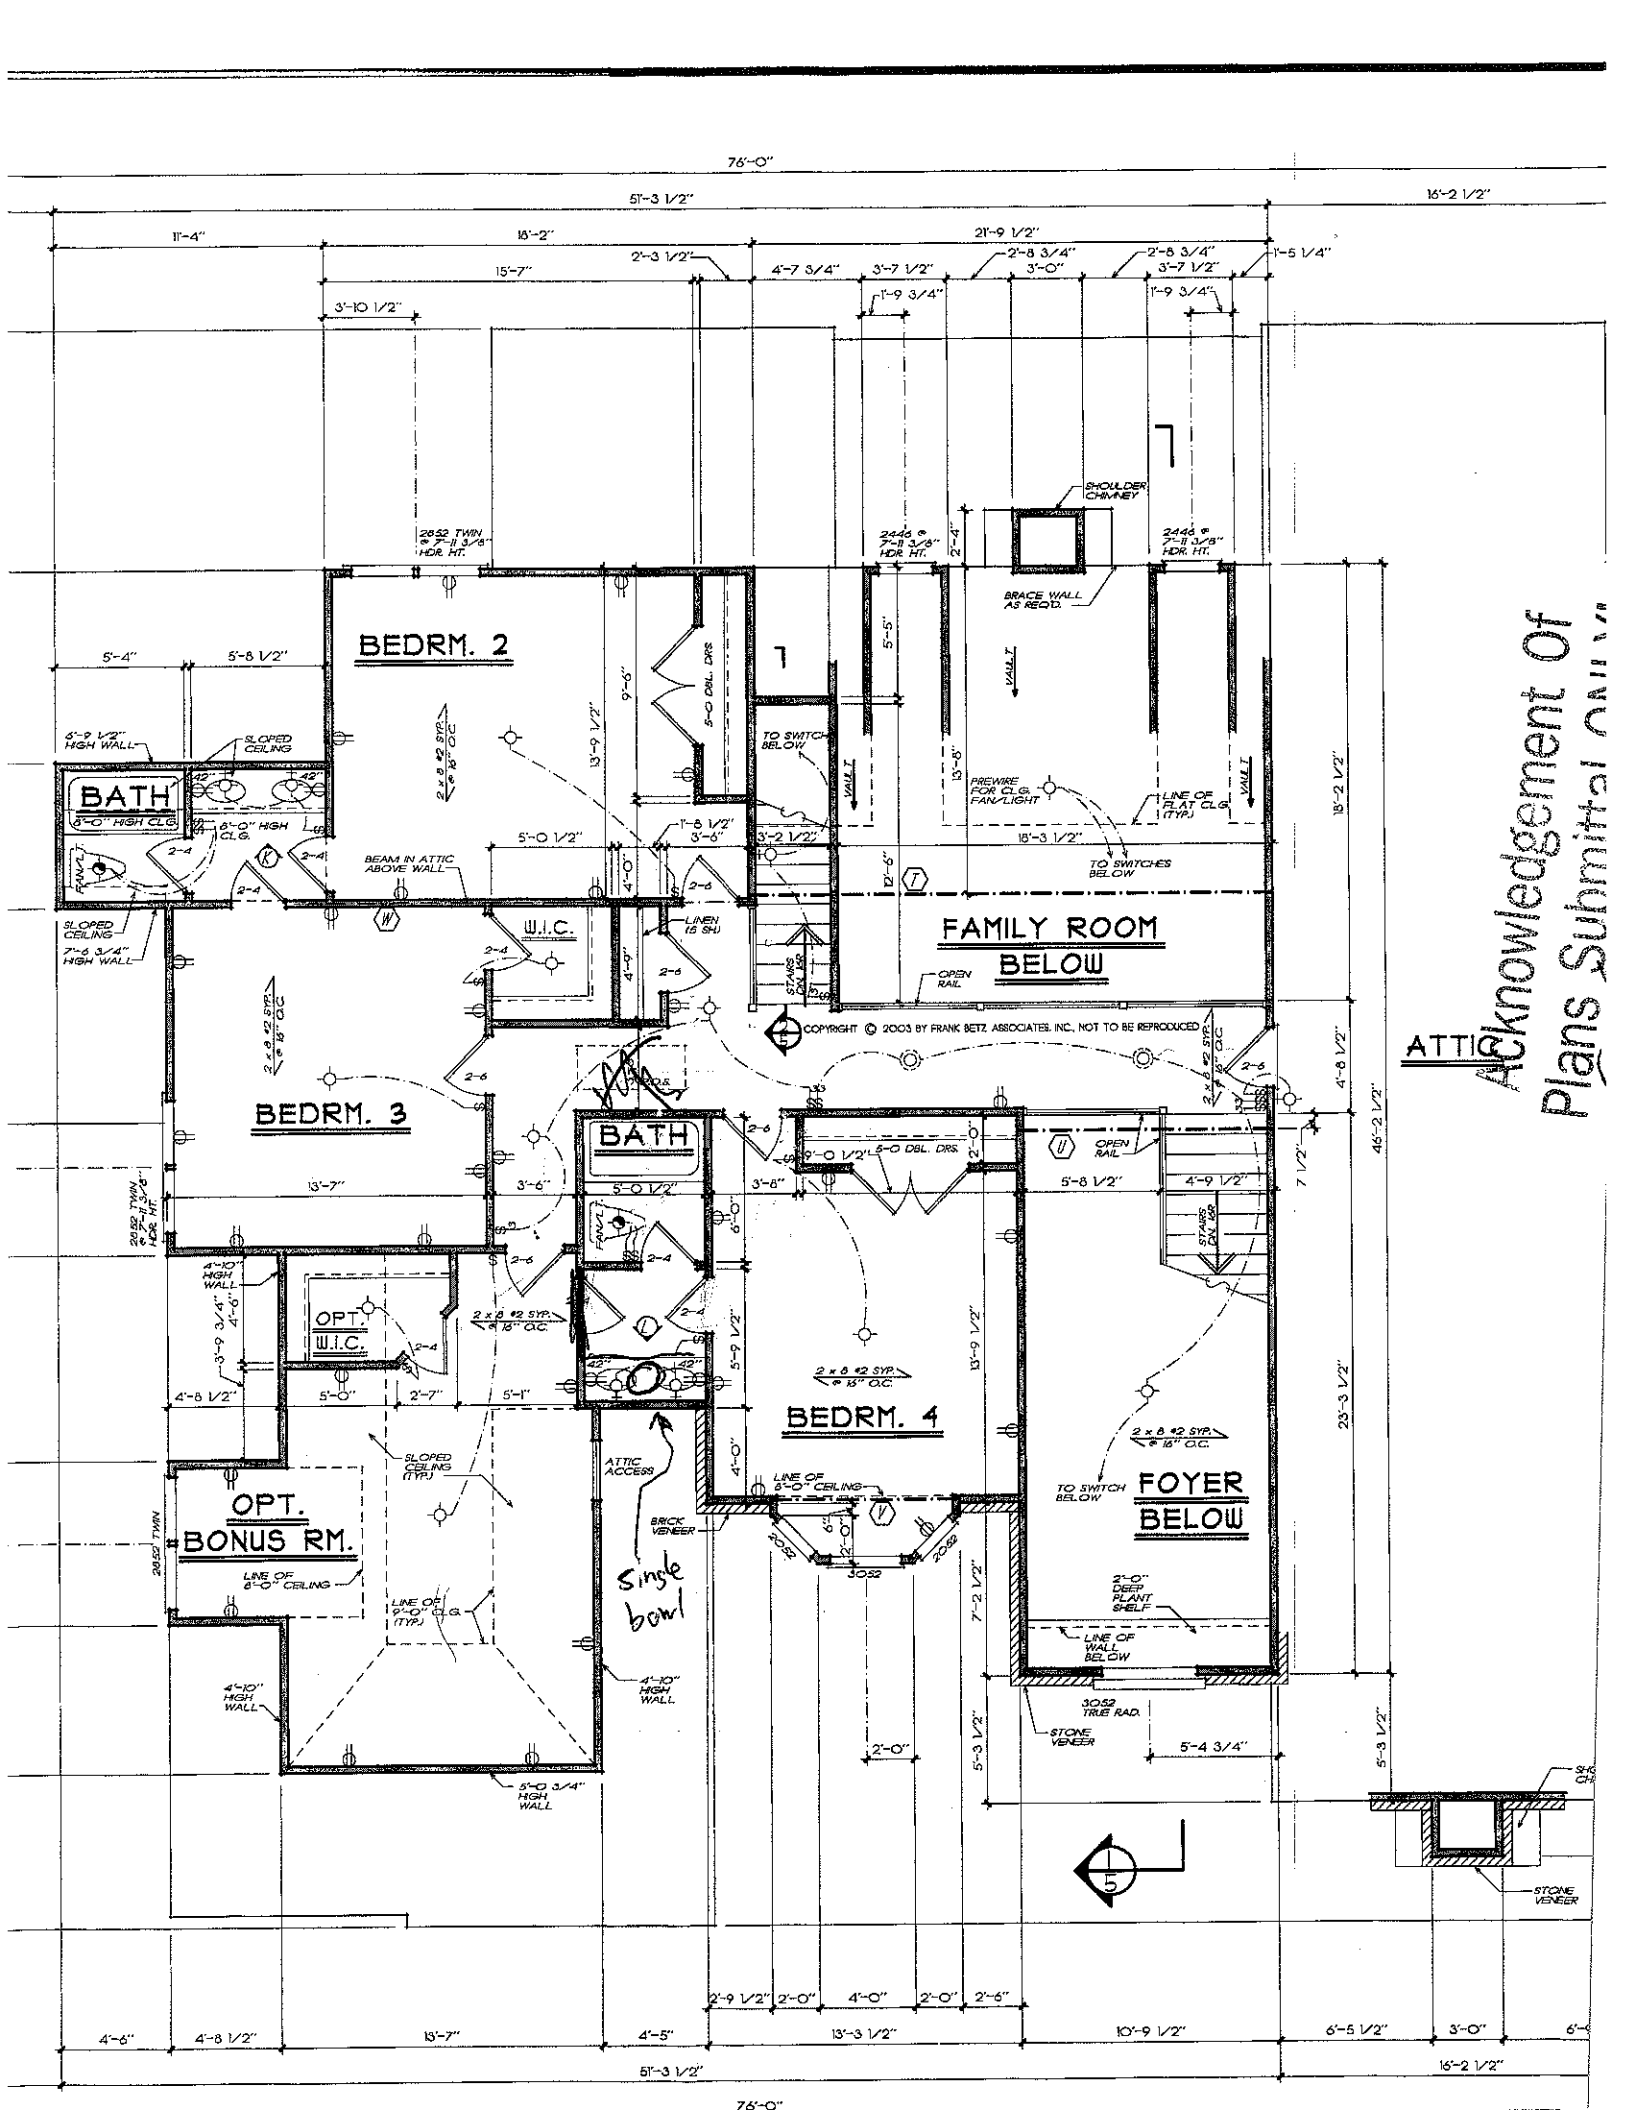

GRILLING PORCH
VAULTED KEEPING RM.
PORCH
VAULTED SITTING
BRKFST.
VAULTED FAMILY ROOM
MASTER SUITE
KIT.
LAUND.
MUD RM.
PDR.
DINING ROOM
GARAGE
2 STY. FOYER
HIS
HERS
VAULTED M. BATH
PORCH
VAULTED LIVING RM.
76'-0"
27'-0"
14'-6"
18'-0"
14'-6"
2'-0"
6'-9 1/2"
6'-9 1/2"
7'-3"
6'-0"
6'-0"
6'-0"
7'-3"
10" DECORATIVE POST (TYP.)
2462/3062 FIXED/2462 @ 7'-11 3/8" HDR. HT. W/ 5'-0 RAD. TRANS @ 10'-7 3/8" HDR. HT.
10" LOAD BEARING COLUMN - SEE DET. 11, SHT. 6 (TYP.)
2 - 2 x 10 x 20' #2 SYP.
WOOD RAILS AND PICKETS AS REQ'D.
PREWIRE FOR CLG. FAN/LIGHT
2 x 6 #2 SYP. @ 16" O.C.
2-6 FR. DR. W/ 12" TRANS.
FIXED
CROPPED HDR. @ 8'-0" A.F.F.
1 x 12 PRI 50 @ 16" O.C.
1 x 12 PRI 40 @ 19.2" O.C.
12" SERV. BAR OVER 42" HIGH KNEEWALL
DISH
DBL. SINK
GAS STUB
DW.
ISLAND
PANTRY (5 SH.)
OVEN/MICROWAVE
220V
DBL. WALL
REF.
ICE MAKER LINE
ALT. WH. LOCATION
BENCH @ 15" A.F.F. W/ HOOKS ABOVE
LAUN. SINK
FAN
LOW VOLTAGE
CEILING OUTLET FOR GARAGE DOOR OPENER
9'-0 x 8'-0 O.H. GARAGE DR.
1 x 16 PRI 60 @ 16" O.C.
2-8 HALF-LITE DR. W/ 12" TRANS.
LIGHT FIXTURE @ 6'-0" A.F.F. (TYP.)
2 - 2 x 10 x 8'-2 SYP.
STONE VENEER
2462 TWIN
2062 TWIN W/ 12" TRANS.
42" FPL.
W.P.
74" x 16" HEARTH
GAS STARTER
BRACE WALL AS REQ'D.
CRITICAL - SEE SECTION FOR WALL HEIGHT
TO FIXTURE ABOVE
TO FIXTURE BELOW
STAIRS DN.
STAIRS UP
12" INT. COLUMN - SEE DET. 1, SHT. 4 (TYP.)
LINE OF FLOOR ABOVE
8'-0" HIGH SOFFIT (TYP.)
1 x 12 PRI 40 @ 16" O.C.
OPEN RAIL
BRICK VENEER
3-0 DR. W/ 10" SIDELITES AND 5'-0 RAD. TRANS.
3062 W/ 12" TRANS.
LINE OF BRICK WATERTABLE BELOW (TYP.)
2462 W/ RAD. TRANS @ 9'-5 3/8" HDR. HT.
SEE-THRU FIREPLACE
16" HEARTH AS SPEC.
TRAY CEILING
2-6 FRENCH DOOR
16" A.F.F. SHWR.
K.S.
2'-0" DEEP PLANT SHELF ABOVE
48" x 72" GARDEN TUB
1'-0" DEEP PLANT SHELF ABOVE
COATS
SLOPED CEILING
LINEN (5 SH.)
FAN/LT.
HVAC CHASE
2 x 6 #2 SYP. @ 16" O.C.
COPYRIGHT © 2003 BY FRANK BETZ ASSOCIATES, INC., NOT TO BE REPRODUCED



Acknowledgement of Plans Submittal