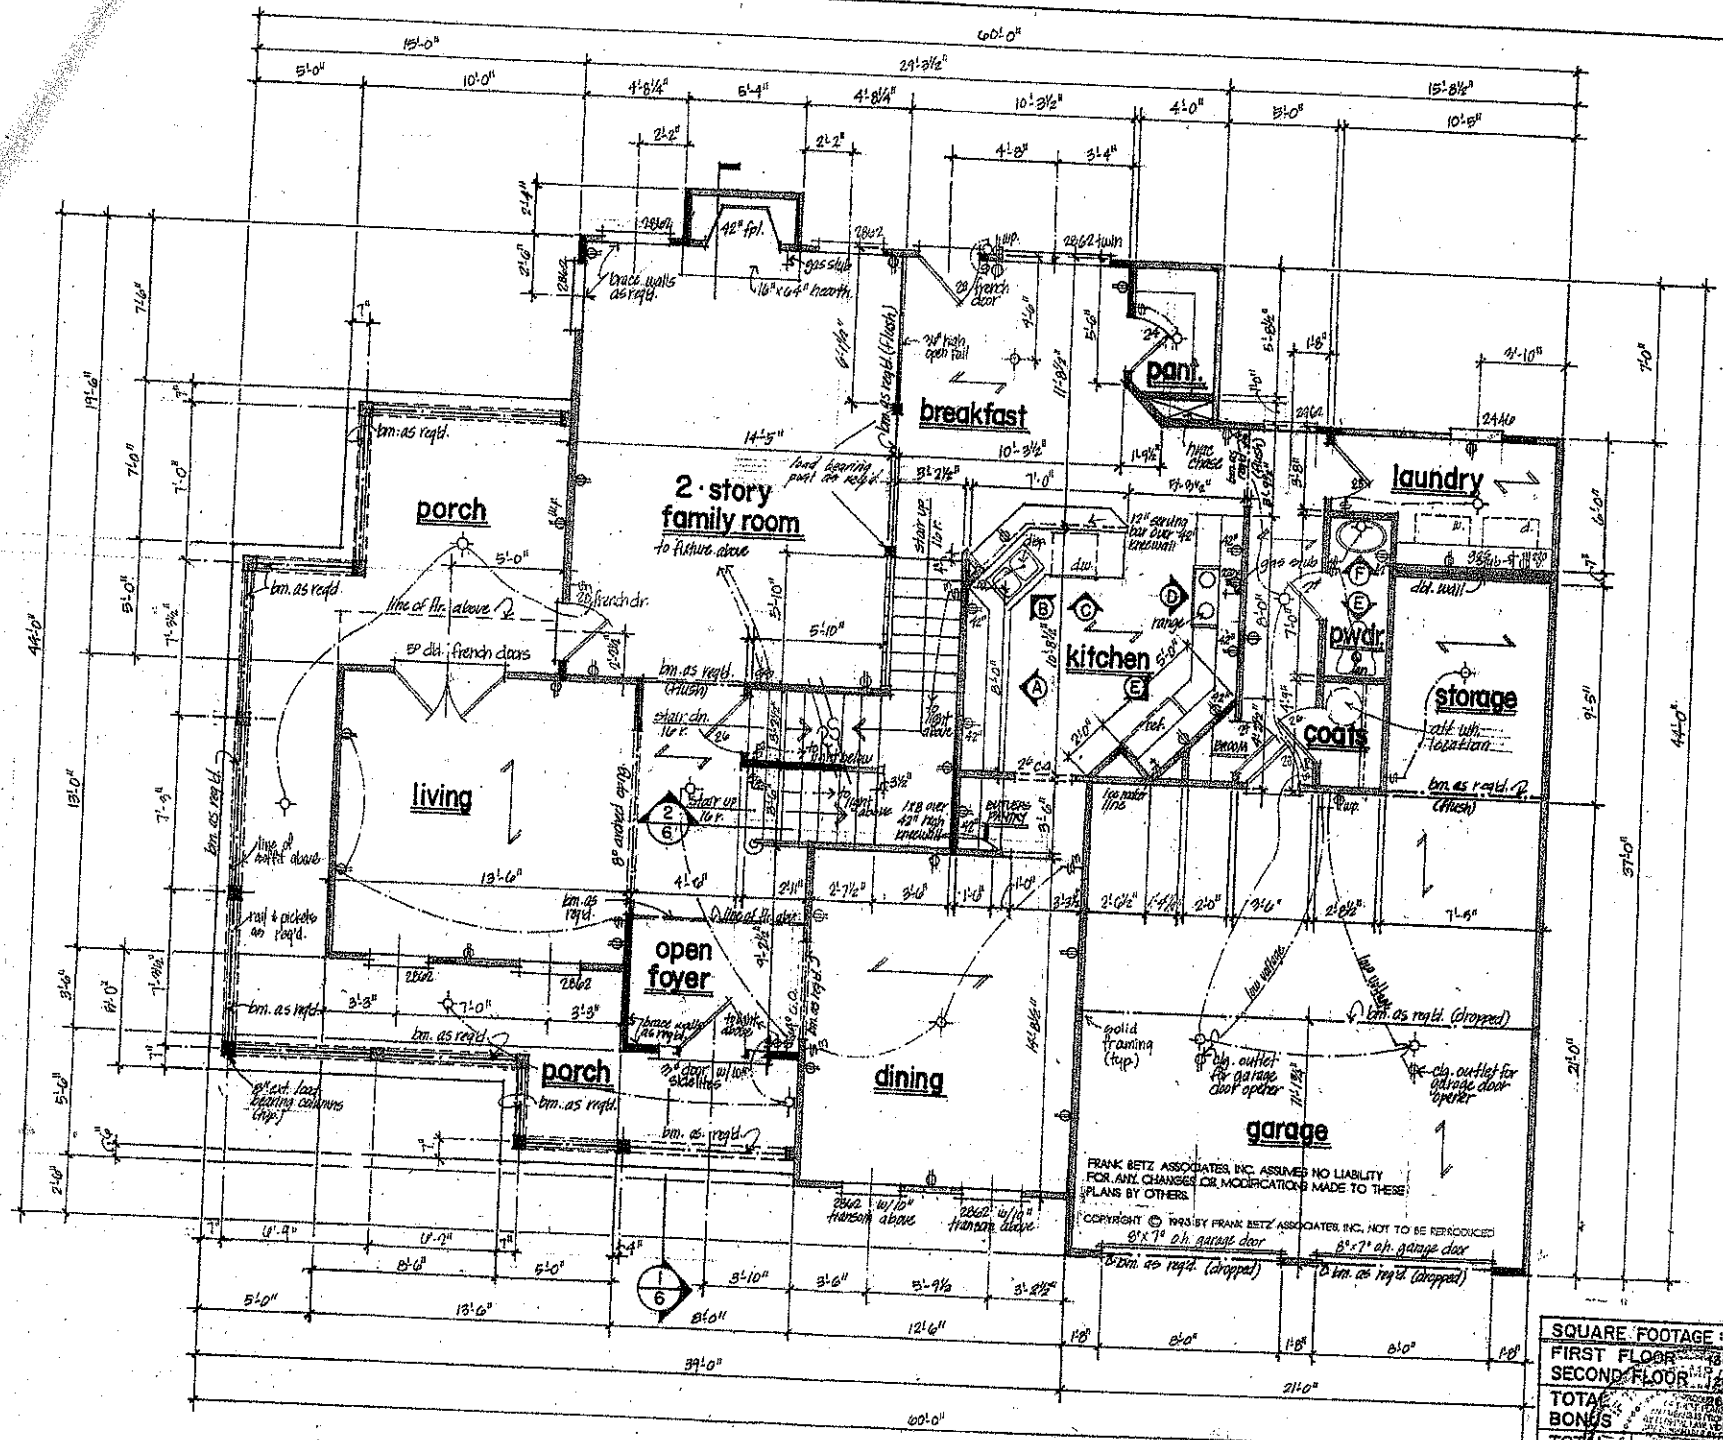


FIRST FLOOR PLAN
1/4" = 1'-0"

FRANK BETZ ASSOCIATES, INC. ASSUMES NO LIABILITY FOR ANY CHANGES OR MODIFICATIONS MADE TO THESE PLANS BY OTHERS.

COPYRIGHT © 1993 BY FRANK BETZ ASSOCIATES, INC., NOT TO BE REPRODUCED

SQUARE FOOTAGE :	
FIRST FLOOR	1,838 SF
SECOND FLOOR	1,284 SF
TOTAL	3,122 SF
BONUS	1,723 SF
TOTAL	4,845 SF

NOTE: FOR GENERAL NOTES & GENERAL FRAMING NOTES, REFER TO SHEET 6

THIS IS AN ILLEGAL SET OF PLANS
$10,000.00 PER OFFENSE
CALL THE DESIGNER TO OBTAIN LEGAL COPIES OF THIS PLAN

DATE	REV	DATE	REV
8/2/96	planning		
10/23/96	notes		

HOME PLANS


FIRST FLOOR PLAN

FBA
FRANK BETZ ASSOCIATES, INC.

ST 1/4" = 1'-0"

DATE 2-12-97

SHEET 4

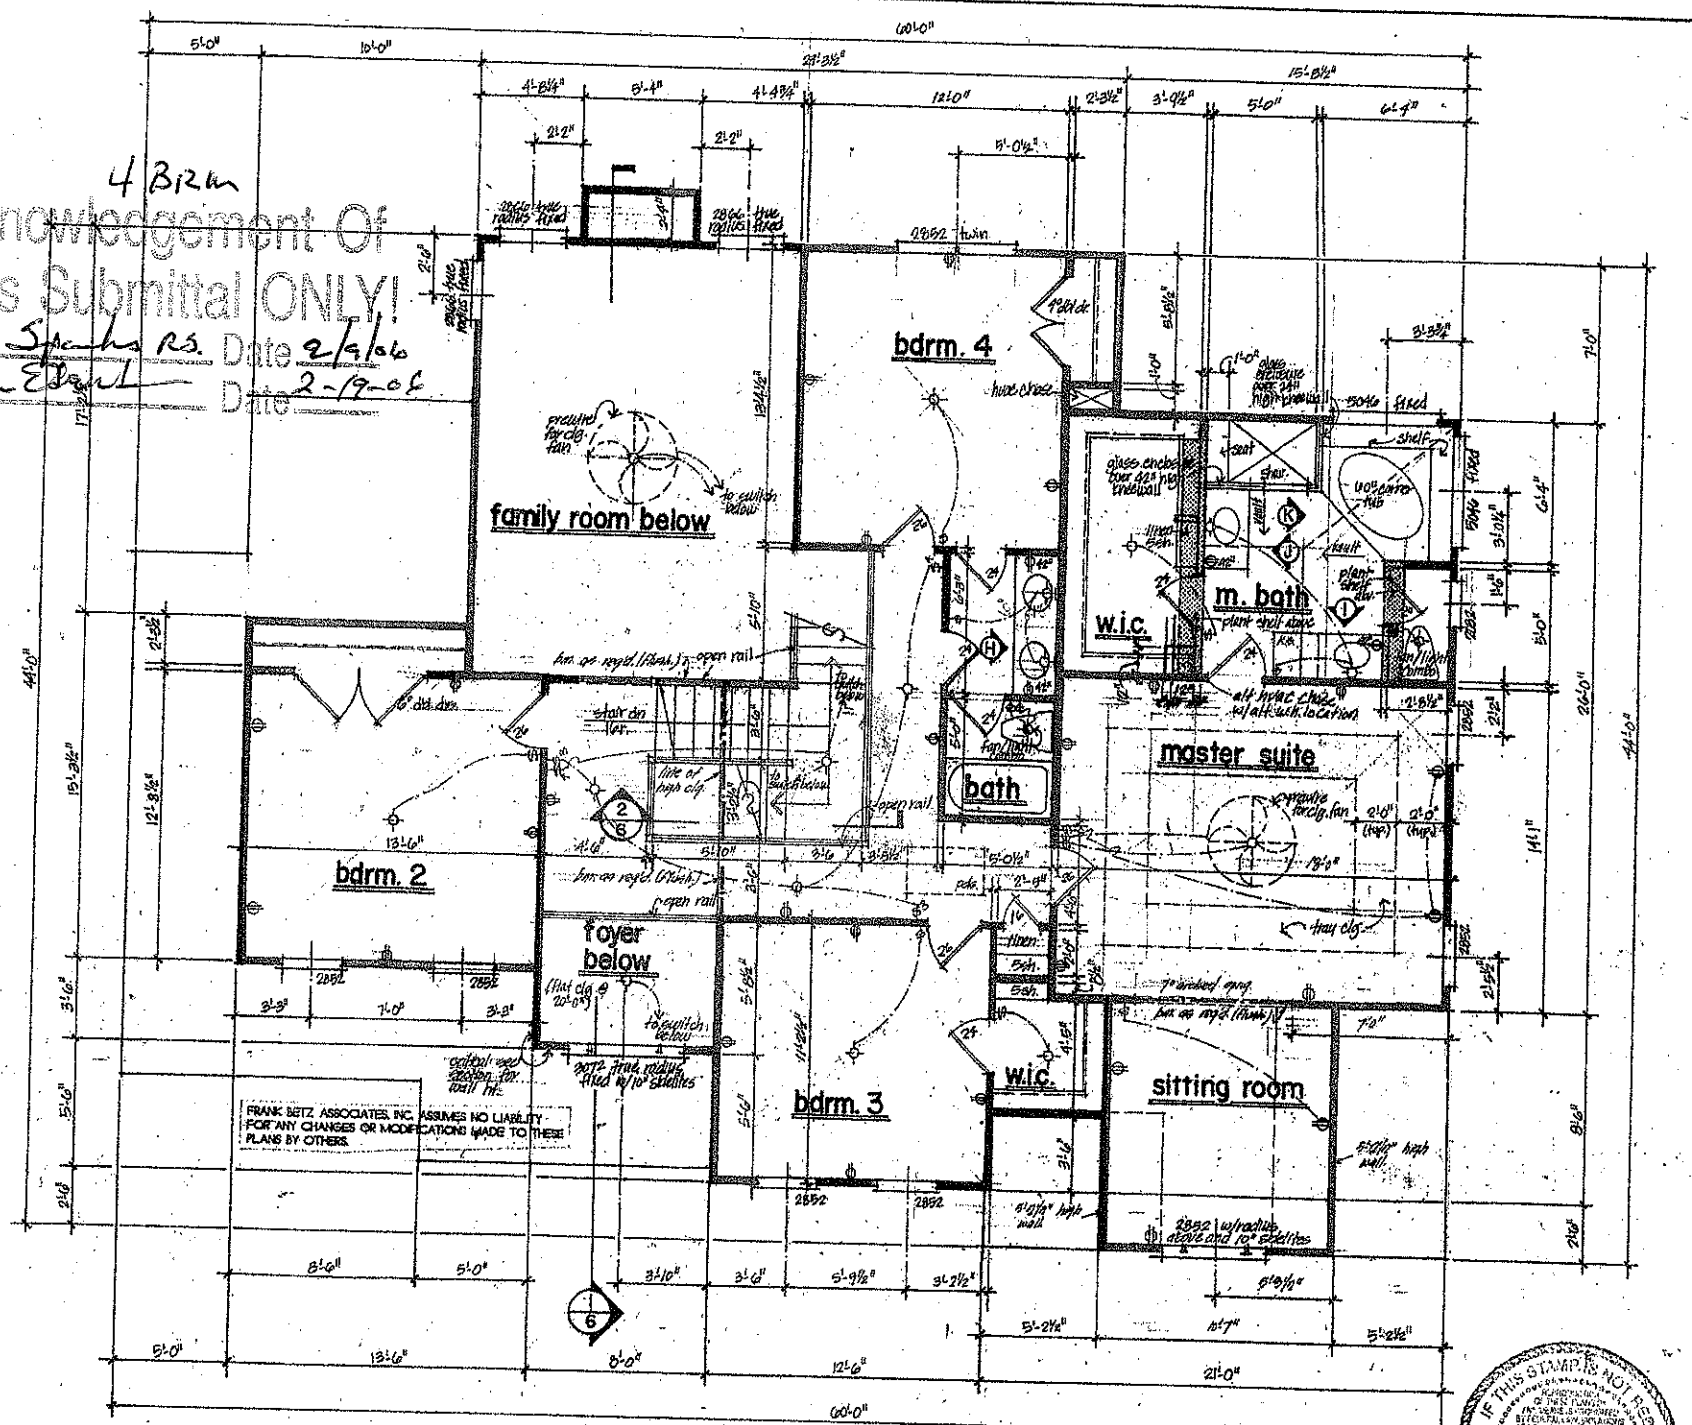

SECOND FLOOR PLAN
1/4" = 1'-0"

HOME PLANS

SECOND FLOOR PLAN

FBA
FRANK BETZ ASSOCIATES, INC.

SHEET 5 OF 7