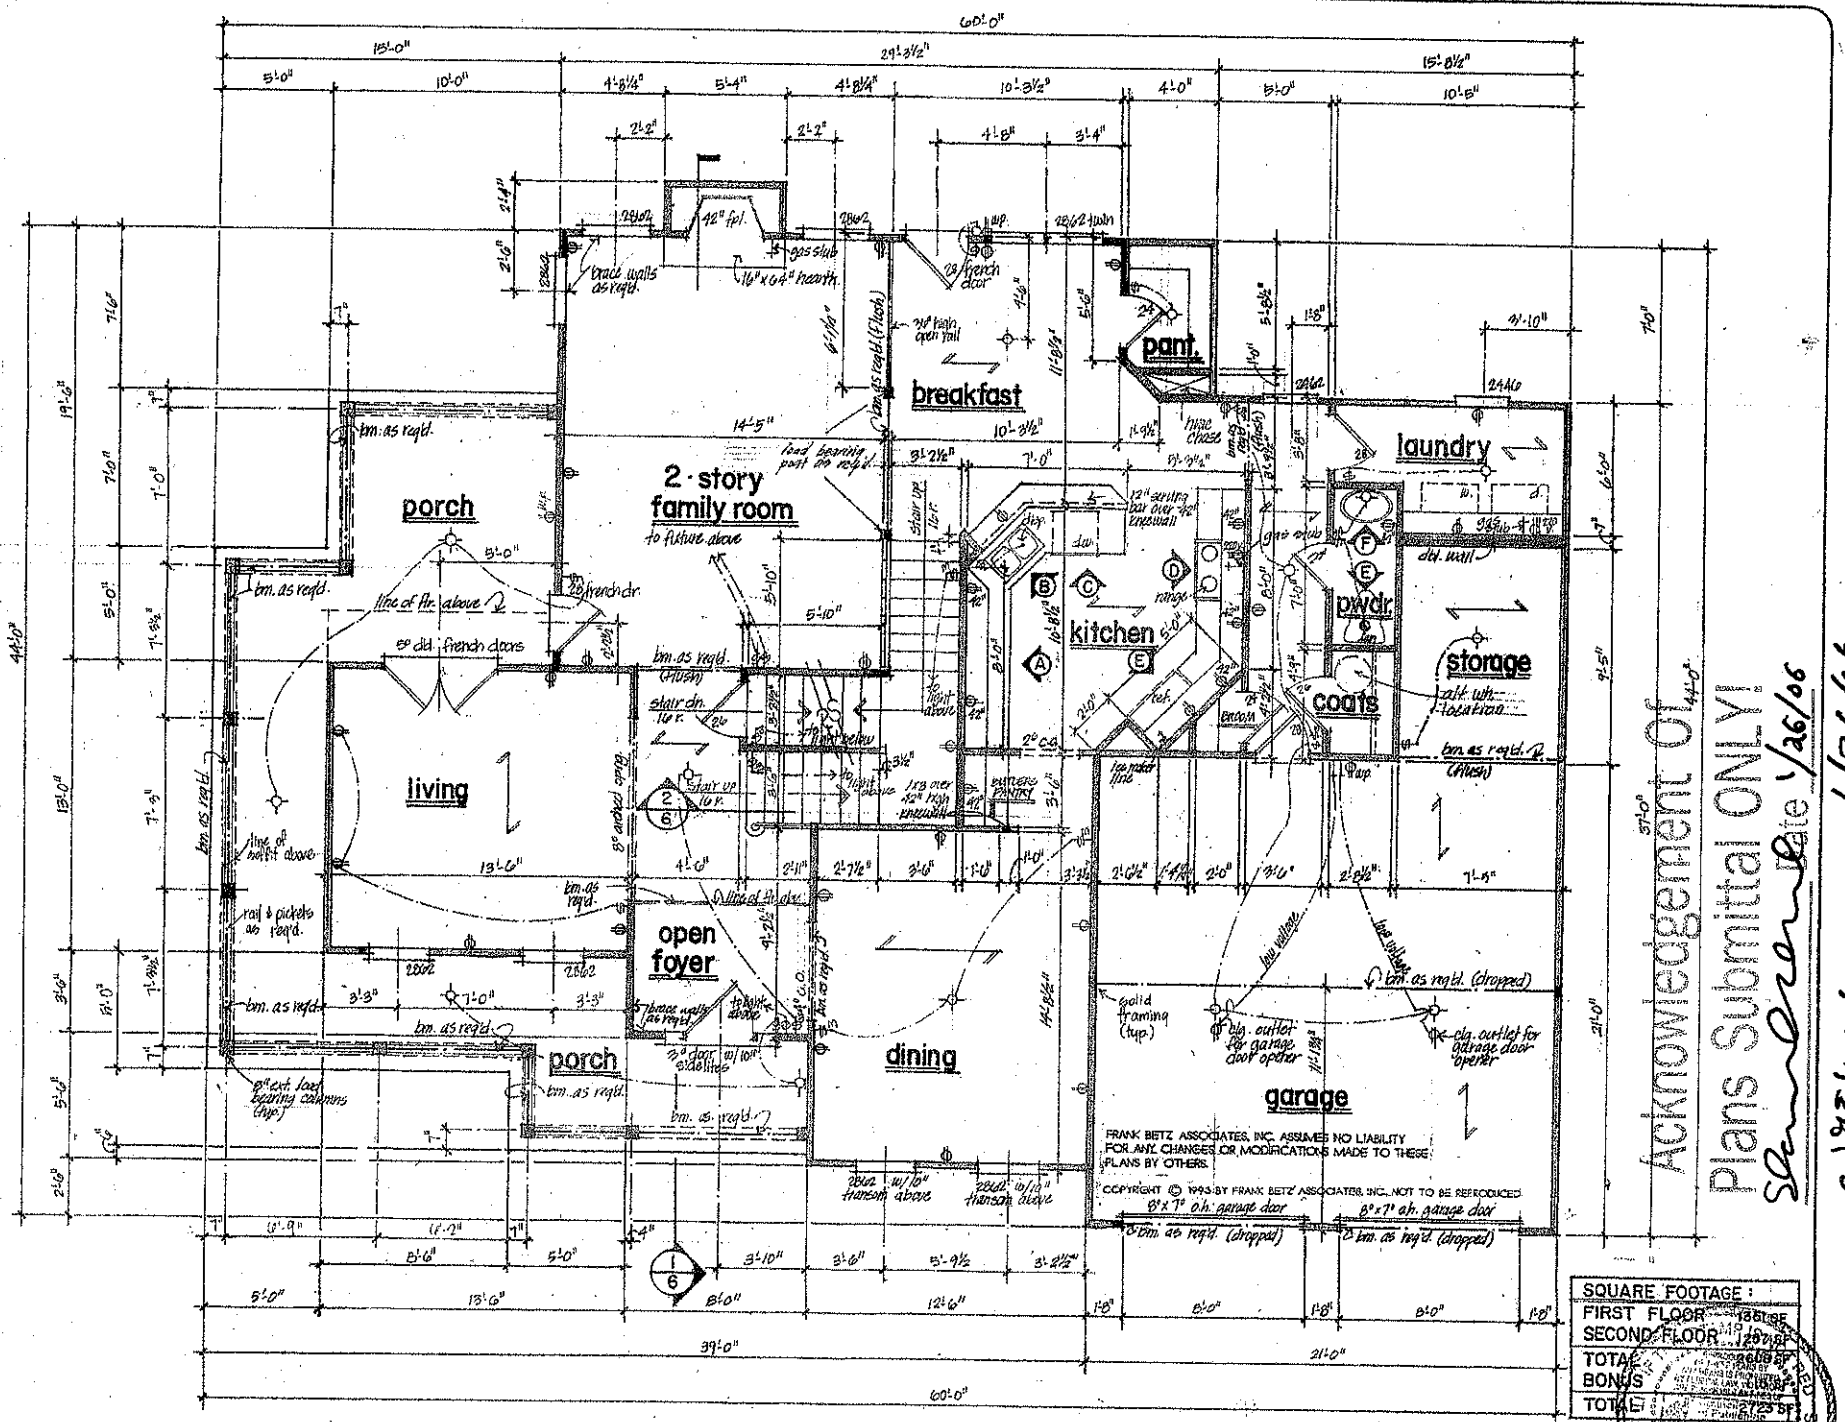


FIRST FLOOR PLAN
1/4" = 1'-0"

NOTE: FOR GENERAL NOTES & GENERAL FRAMING NOTES, REFER TO SHEET 6.

SQUARE FOOTAGE:	
FIRST FLOOR	1351 SF
SECOND FLOOR	1424 SF
TOTAL	2775 SF
BONUS	1207 SF
TOTAL	3982 SF

Acknowledgement of Plans Submittal ONLY
Signature _____ Date 1/26/06

Approved 1/24/06

FBA

FRANK BETZ ASSOCIATES, INC.
1800 LAKE PARK DRIVE/SUITE 101
SMYRNA, GEORGIA 30080

HOMEPLANS
DESIGNED FOR TODAY'S MARKET

FIRST FLOOR PLAN
THE CARRINGTON

DATE	REV	DATE	REV
5/6/96	general notes		
11/12/98	plan 18-38		
3/14/2000	plan 2-4-6		

BY tdj kbw & dbg
DATE 8-12-98
SHEET 4

ILLEGAL SET OF PLANS


331286

Acknowledgement of Plans Submittal ONLY!

Date 1/26/06

Date 1/26/06

SECOND FLOOR PLAN
1/4" = 1'-0"

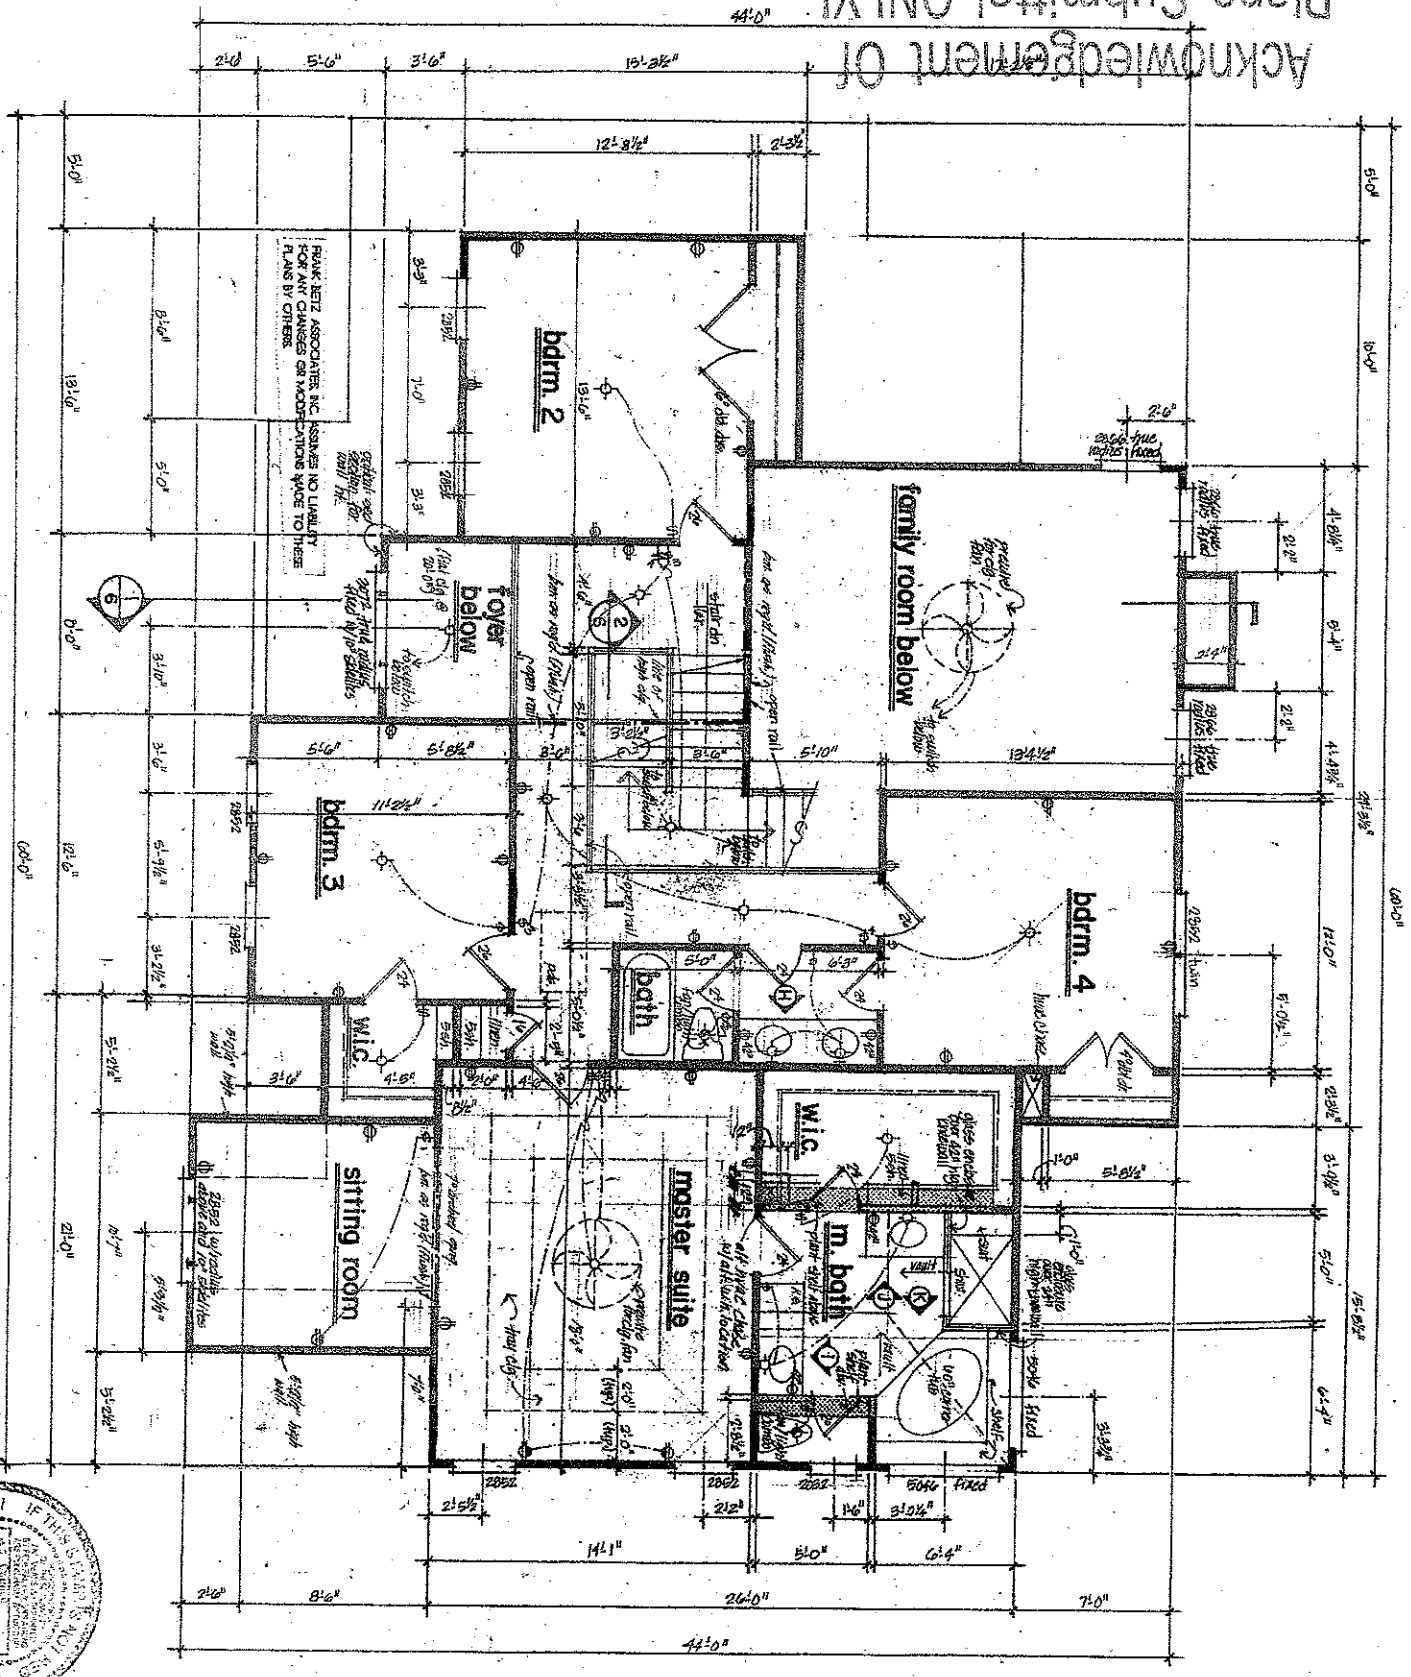

FRANK BETZ ASSOCIATES, INC. ASSUMES NO LIABILITY FOR ANY CHANGES OR MODIFICATIONS MADE TO THESE PLANS BY OTHERS.

IF THIS STAMP IS NOT RED, THIS IS NOT A LEGAL SET OF PLANS

FBA
FRANK BETZ ASSOCIATES, INC.

SECOND FLOOR PLAN
THE CARRINGTON

HOMEPLANS
ENGINEERED FOR TODAY'S MARKET

DATE	REV	DATE	REV
8/14/03	general		
12-22-98	delete wall		
11-12-98	Clar. 12-38		