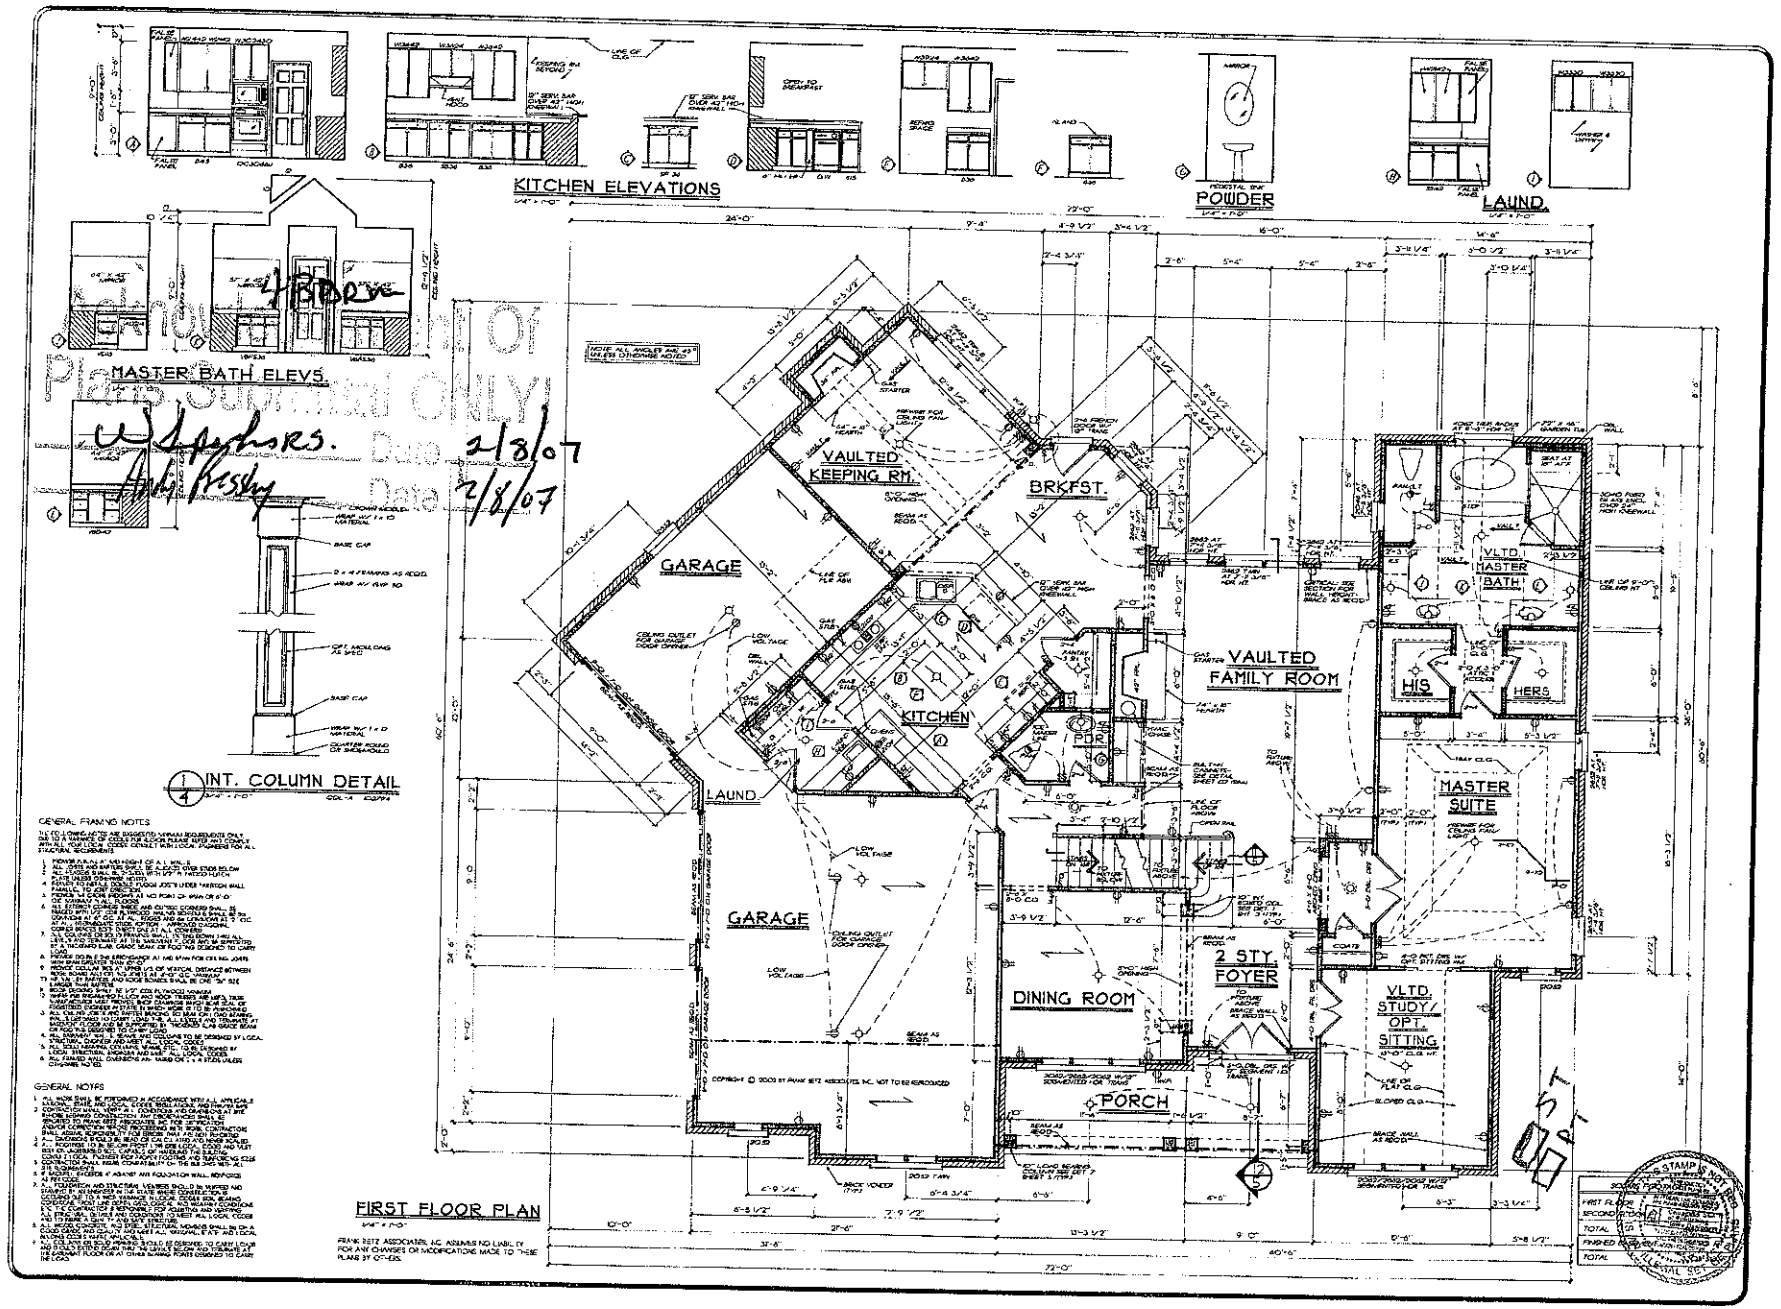


REVISIONS	DATE	BY
CLNS 09-06	7-28-06	CAP
CLNS 2nd	9-19-06	JAS

Copyright Frank Betz Associates, Inc. All Rights Reserved. This Construction Document, Copyright, Sole Rights, Unauthorized use, duplication or distribution of any portion of this plan/set without the written permission of Frank Betz Associates is Strictly Prohibited and may be punished to prosecution by FBA, Inc.

HOME PLANS

FIRST FLR. PLAN/K. & B. ELEV.

THE MUIRFIELD

FBA
FRANK BETZ ASSOCIATES, INC.
LAKE PARK DRIVE, SUITE 250
2410 LAKE PARK DRIVE, SUITE 250
SMYRNA, GEORGIA 30080
770/431-0868
www.frankbetz.com

BY: JAS CHK: KEW

DATE: 10-30-06

SHEET: 3

OF 5