
LOT-164

#104 OVERLOOK RIDGE LN #

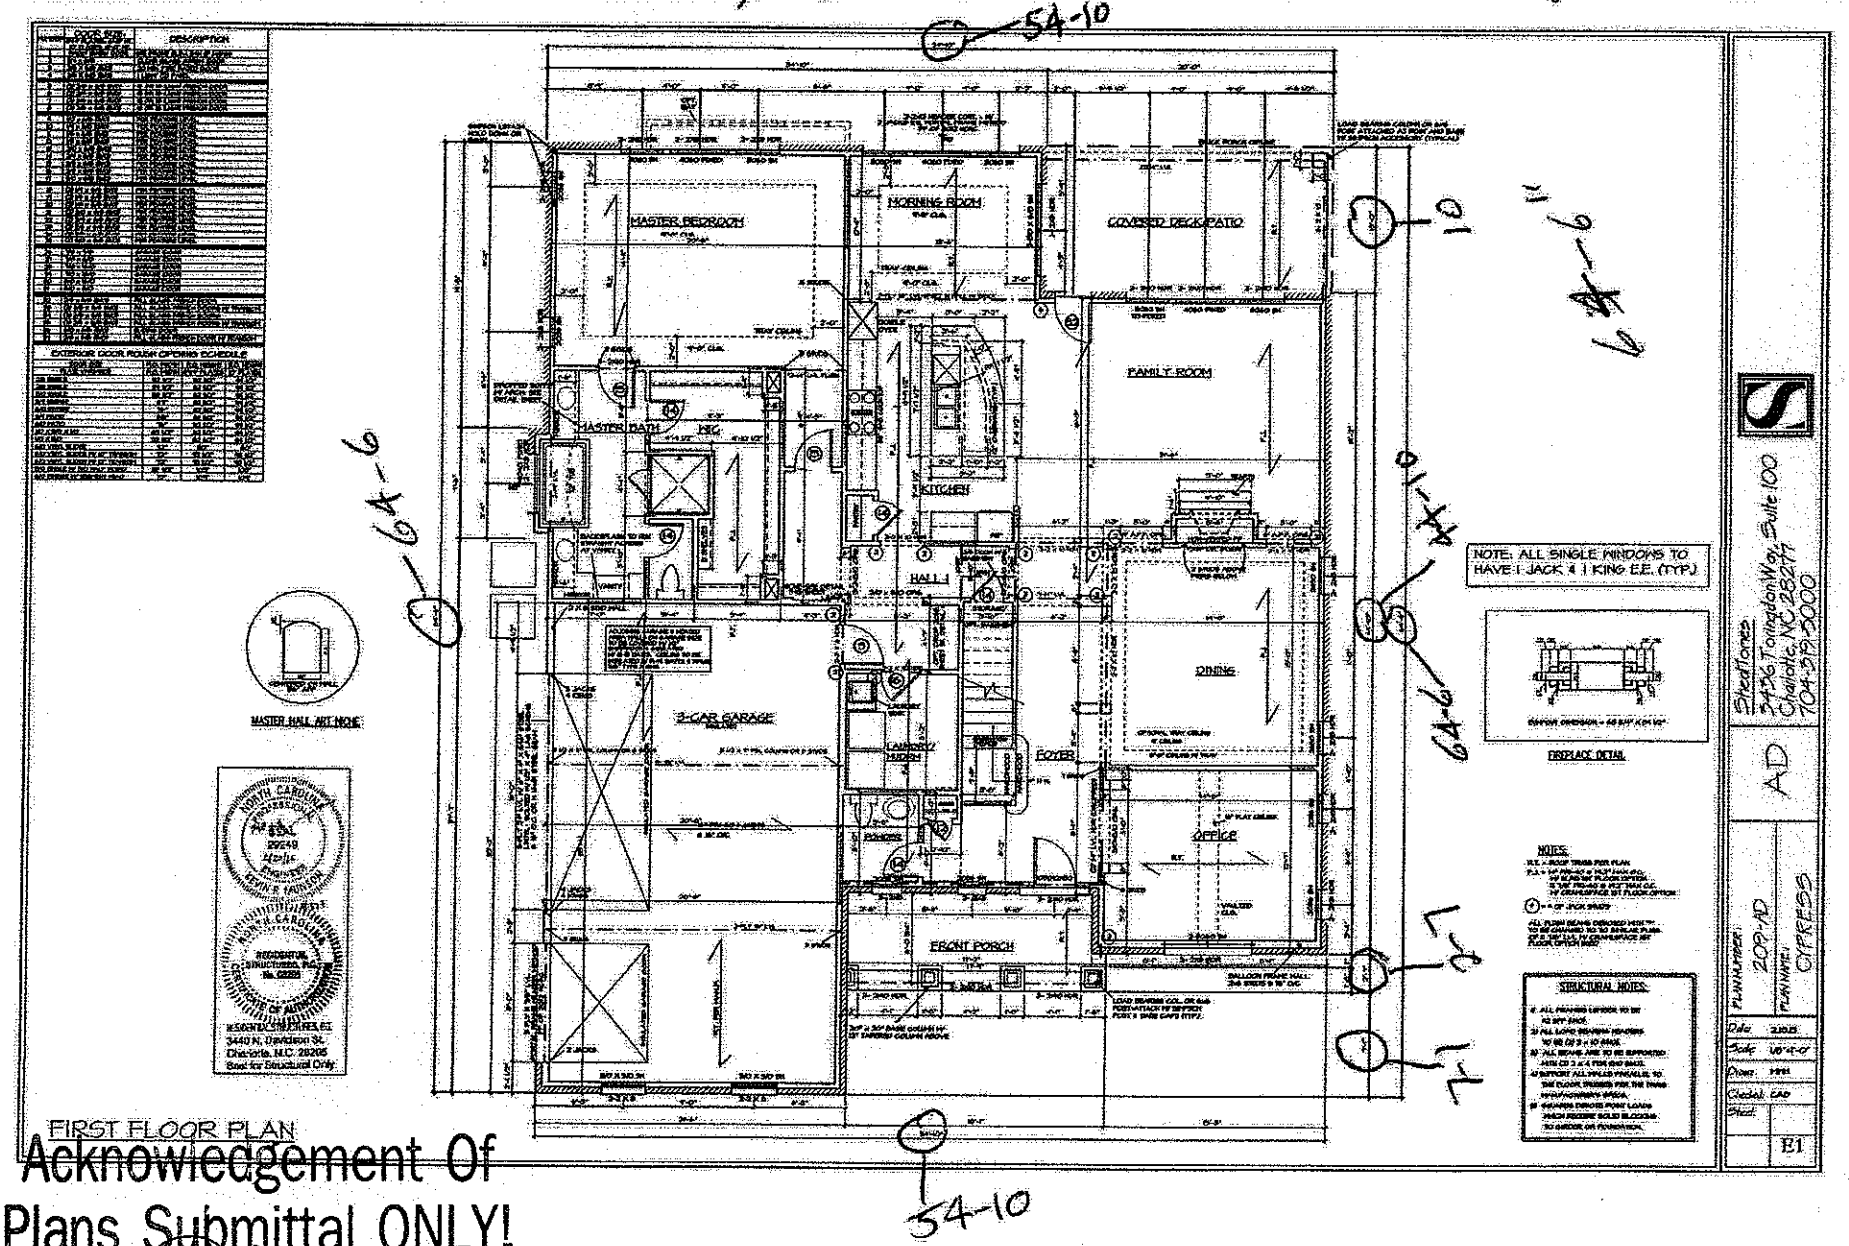

FIRST FLOOR PLAN


Acknowledgement Of Plans Submittal ONLY!

Date 3/6/15

Date 3/11/15

Anniston
Lot-164

* 104 OVERLOOK RIDGE LN *

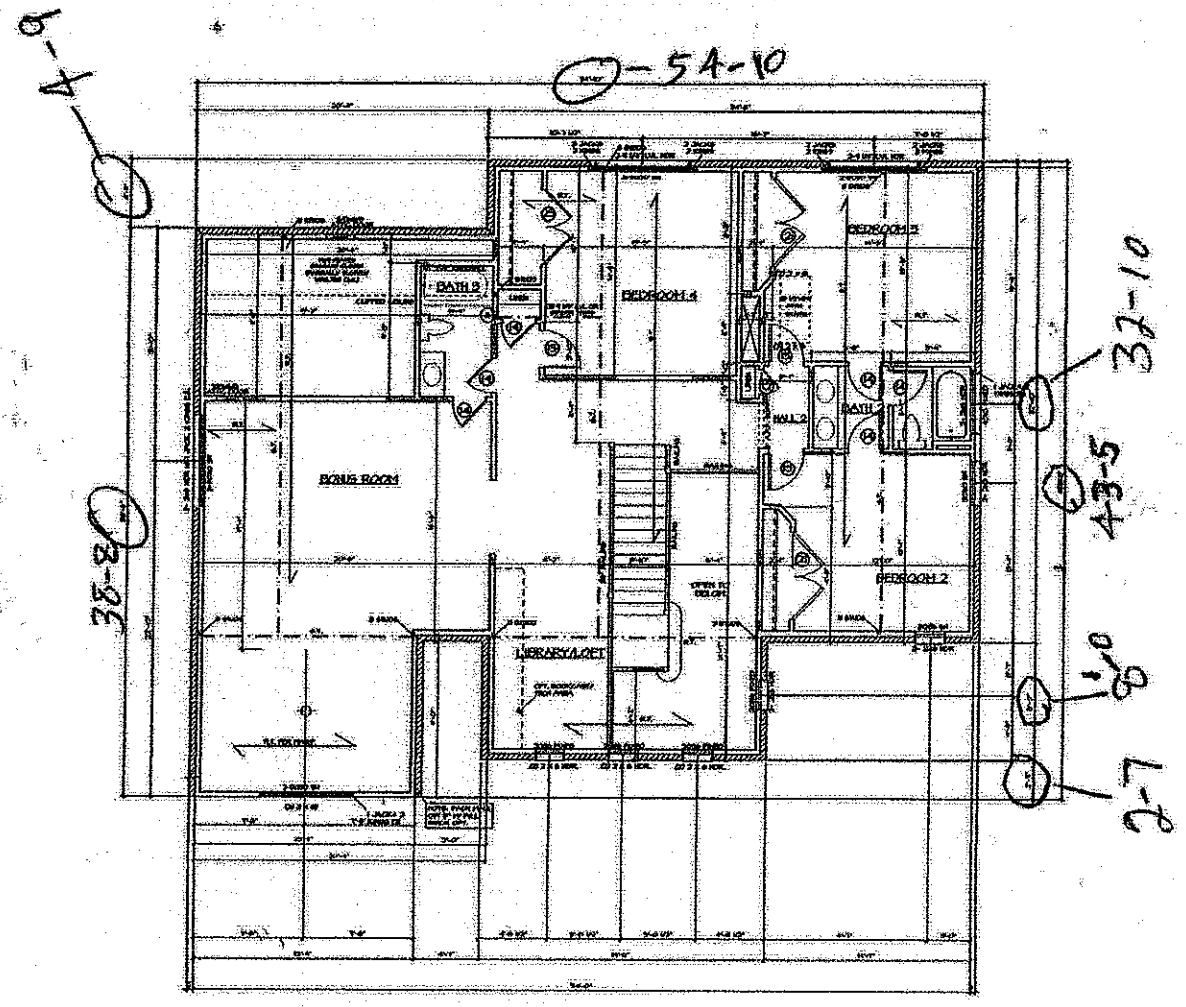

NOTE: ALL SINGLE WINDOWS TO HAVE 1 JACK & 1 KING E.E. (TYP.)

STRUCTURAL NOTES:

SECOND FLOOR PLAN

Acknowledgement Of
Plans Submittal ONLY!

Date 3/6/15

Date 3/11/15

Stock Homes
3436 Toringdon Way, Suite 100
Charlotte, NC 28277
704-519-5000

AD

PLAN NAME: CYPRESS
PLAN NUMBER: 209-AD

E2