
55'

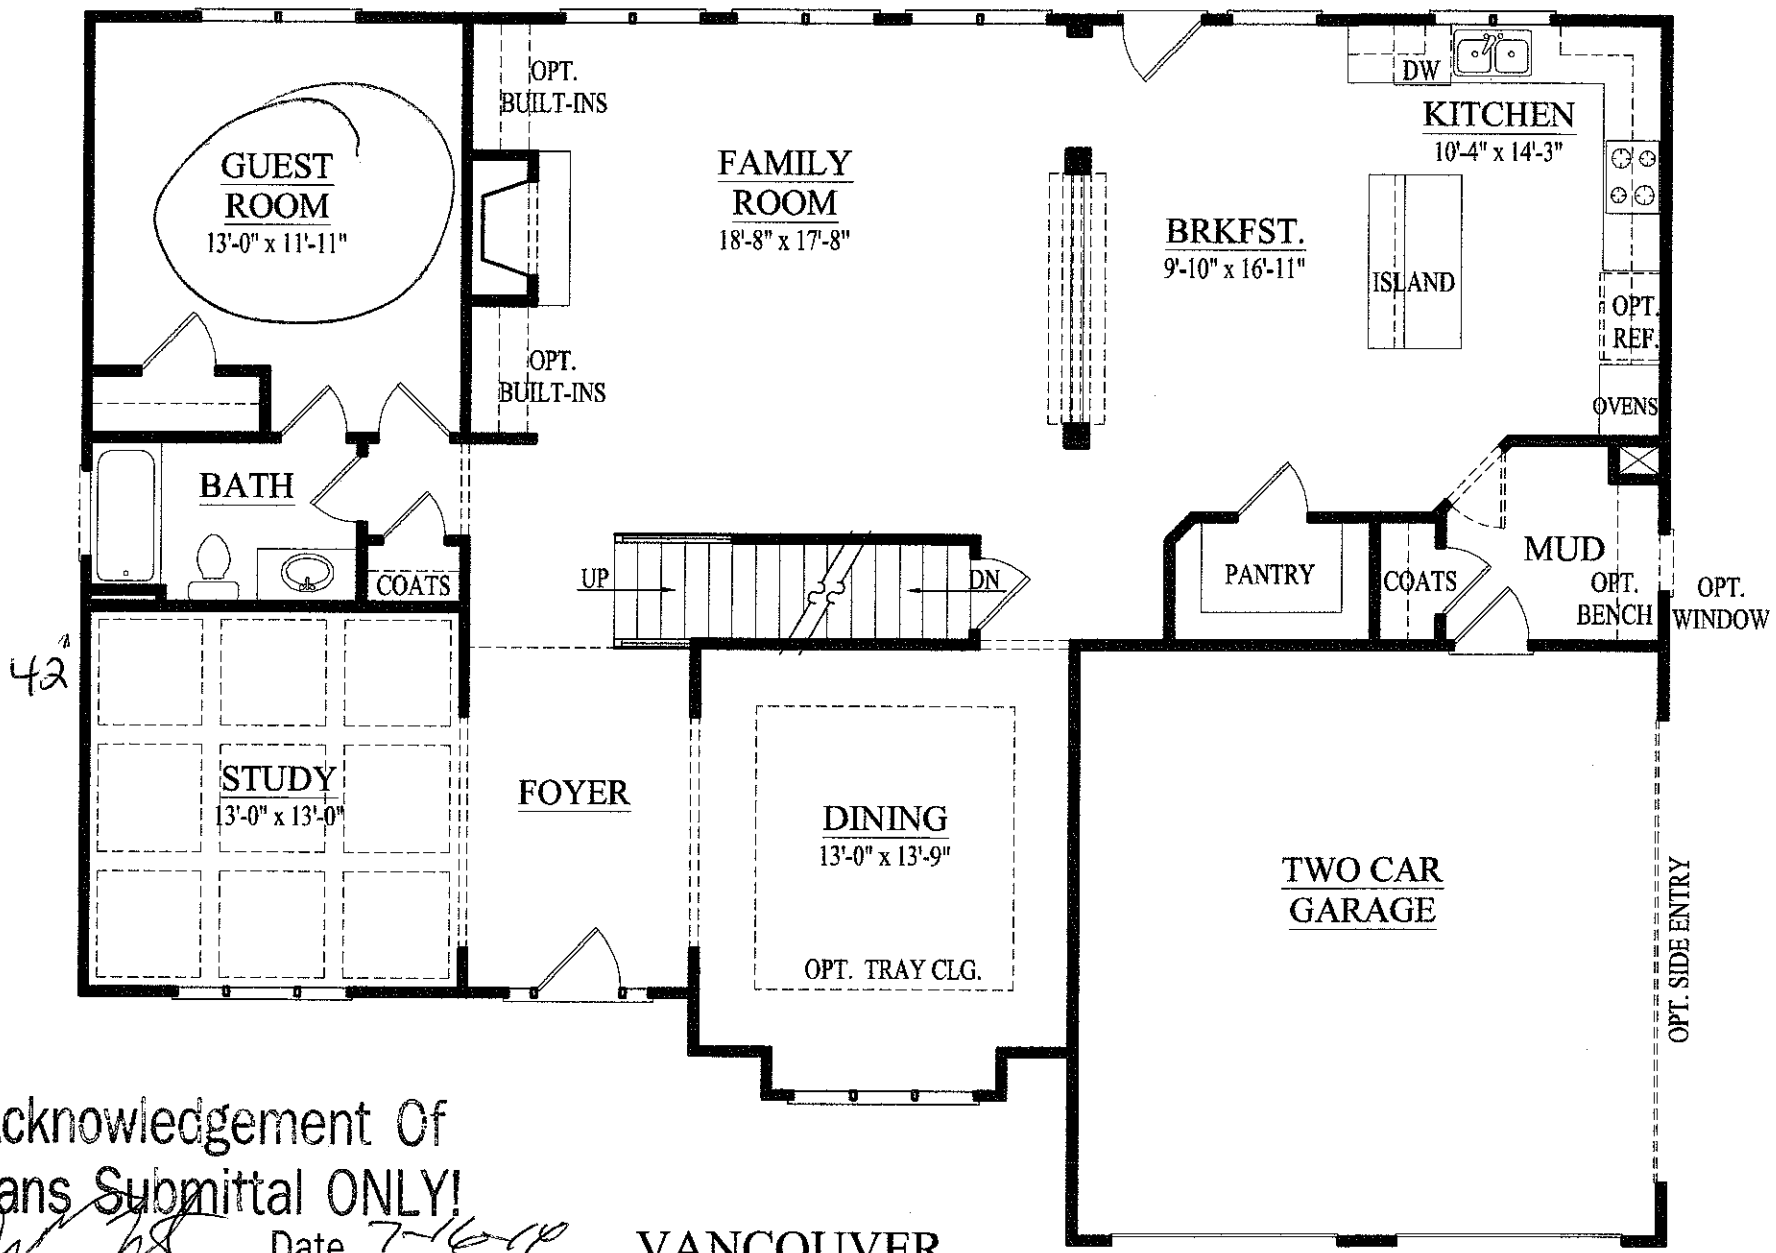


Acknowledgement Of
Plans Submittal ONLY!

_____ Date 7-16-14

_____ Date 7/22/14

VANCOUVER
FIRST FLOOR
03-08-11

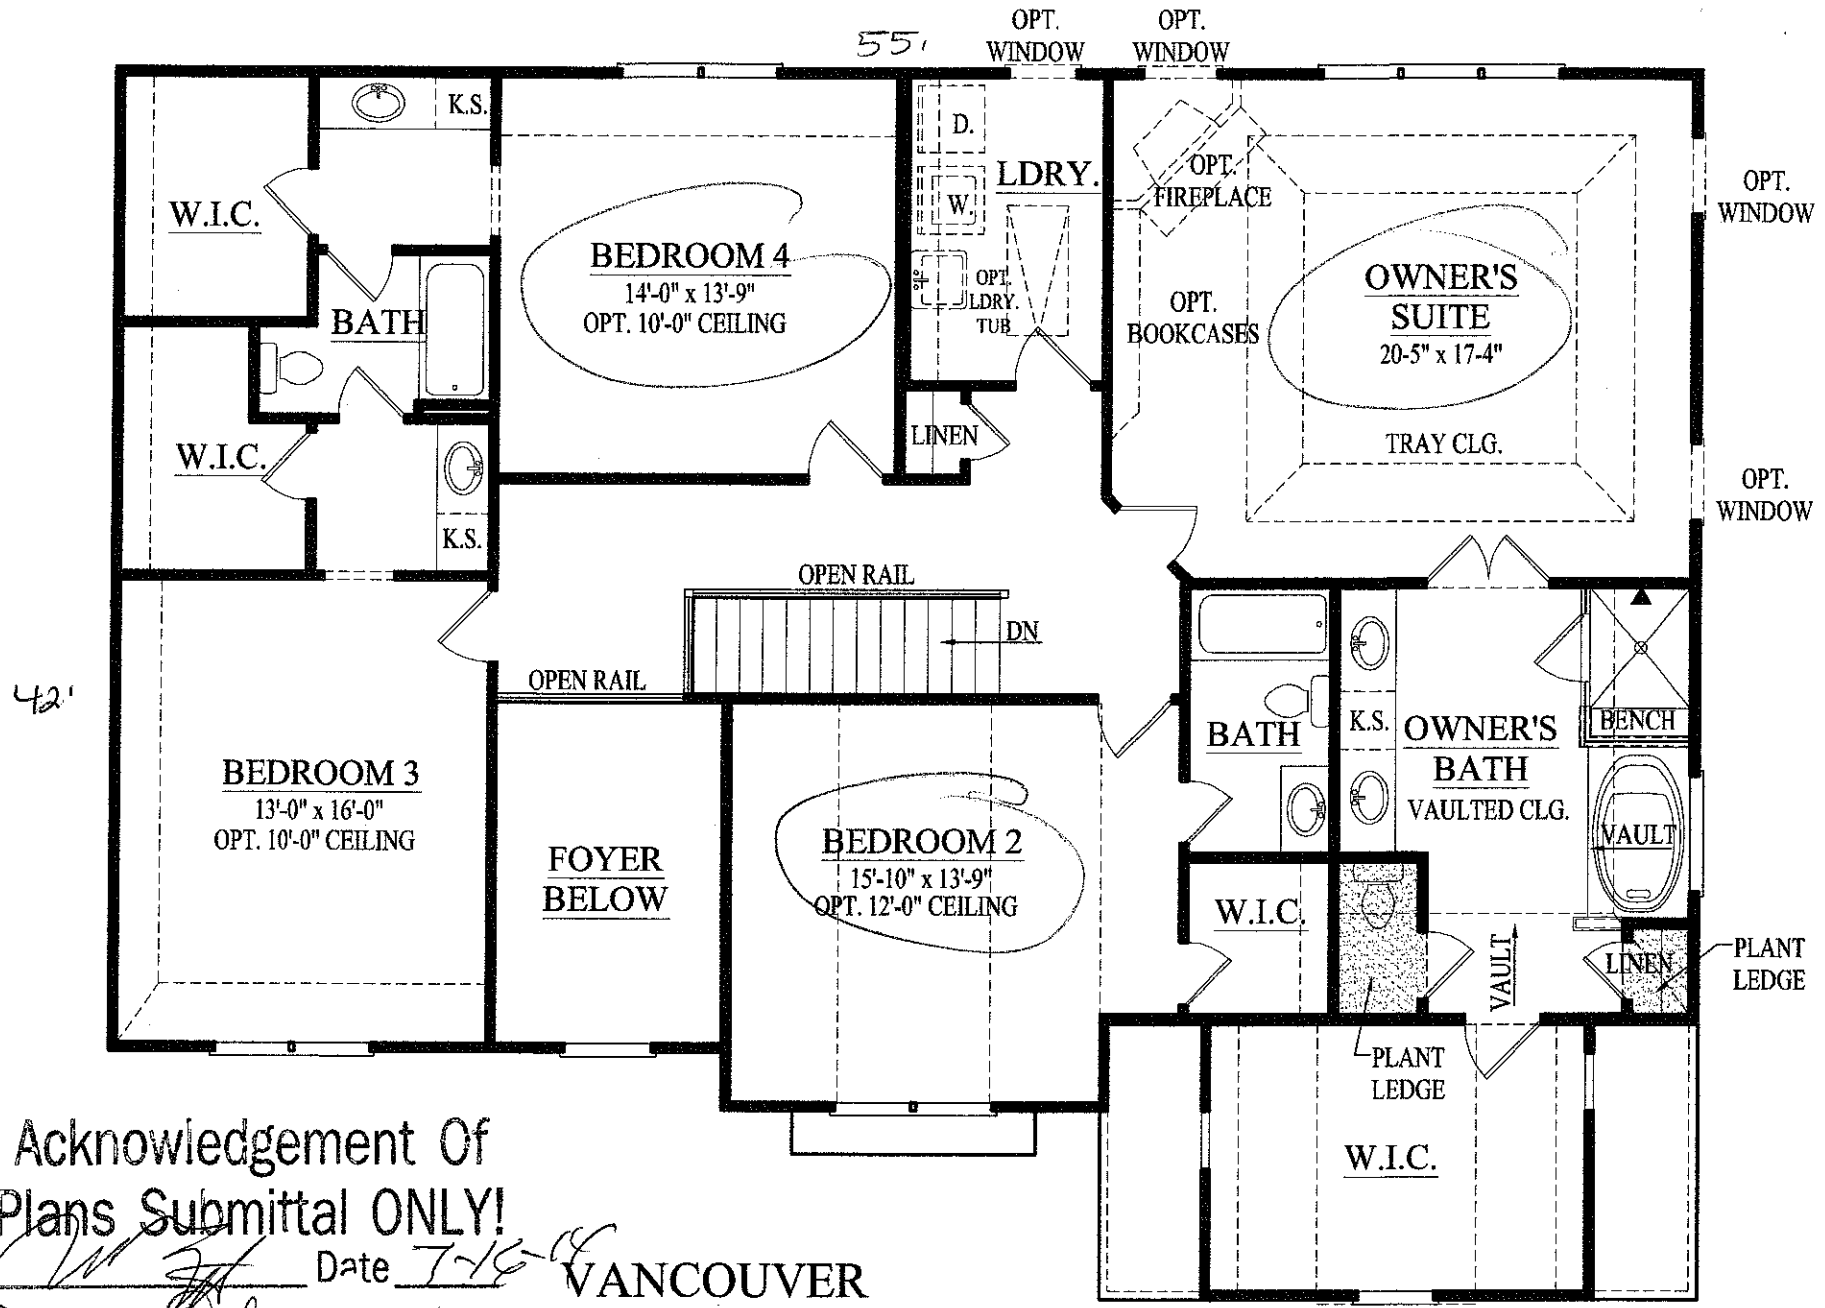

Acknowledgement Of
Plans Submittal ONLY!

Date 7-16-11

Date 7/20/11

VANCOUVER
SECOND FLOOR
03-08-11