IREDELL COUNTY HEALTH DEPARTMENT


ENVIRONMENTAL HEALTH DIVISION

PAGE 2: *SITE PLAN WORKSHEET*

SEE THE "SAMPLE SITE PLAN" BELOW. *INCOMPLETE SITE PLANS WILL BE RETURNED TO YOU FOR COMPLETION AND MAY RESULT IN A DELAY IN THE ISSUANCE OF YOUR SEPTIC SYSTEM PERMIT!!!*

Place an (X) beside each item as you complete the site plan:

( ) Property Line measurements are clearly identified
( ) All proposed structures are indicated
( ) Front and side setbacks from property line
( ) Preferred driveway location and well location
( ) Area you prefer your septic system to be placed
( ) North arrow, or other sufficient indicator of direction

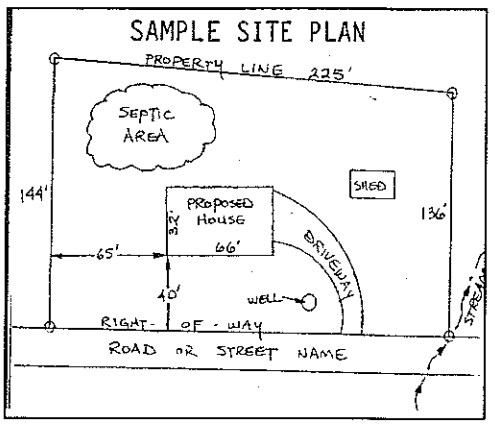


Circle N/A on the following if appropriate:

Location of septic systems and wells within 100' of your property	N/A
Location of easements and rights of ways on your property	N/A
Location of any designated wetlands on the property	N/A

USE THIS SPACE TO DRAW YOUR SITE PLAN

Show: proposed house or business footprint, wells, water lines, patios, pools and decks, and any other item that will occupy space on the site

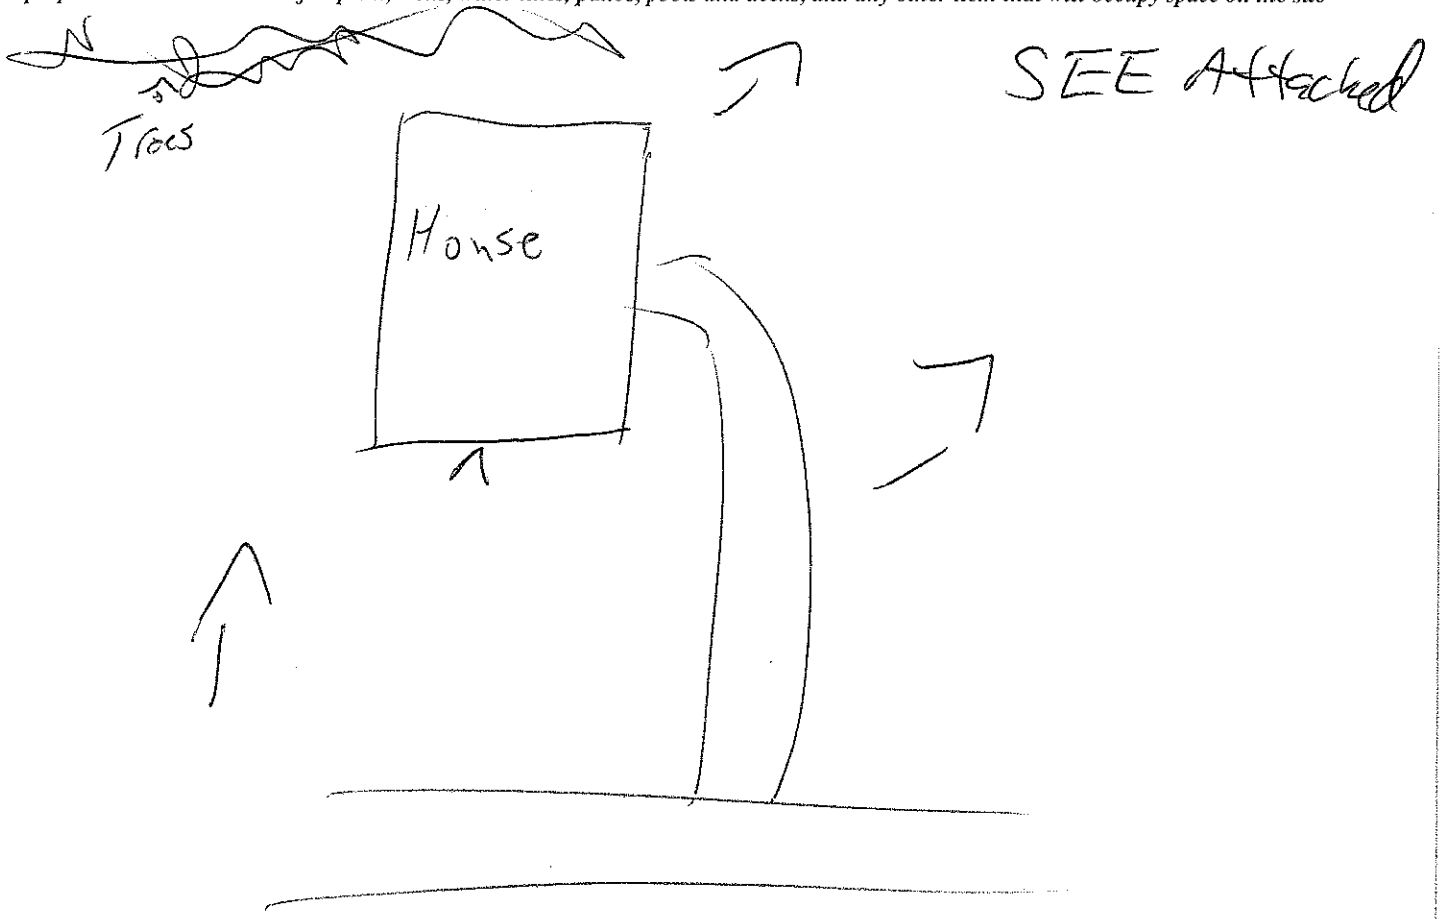


Signature: _____

Property owner or owner's legal representative signature (SIGNATURE REQUIRED)

6-8-15

DATE

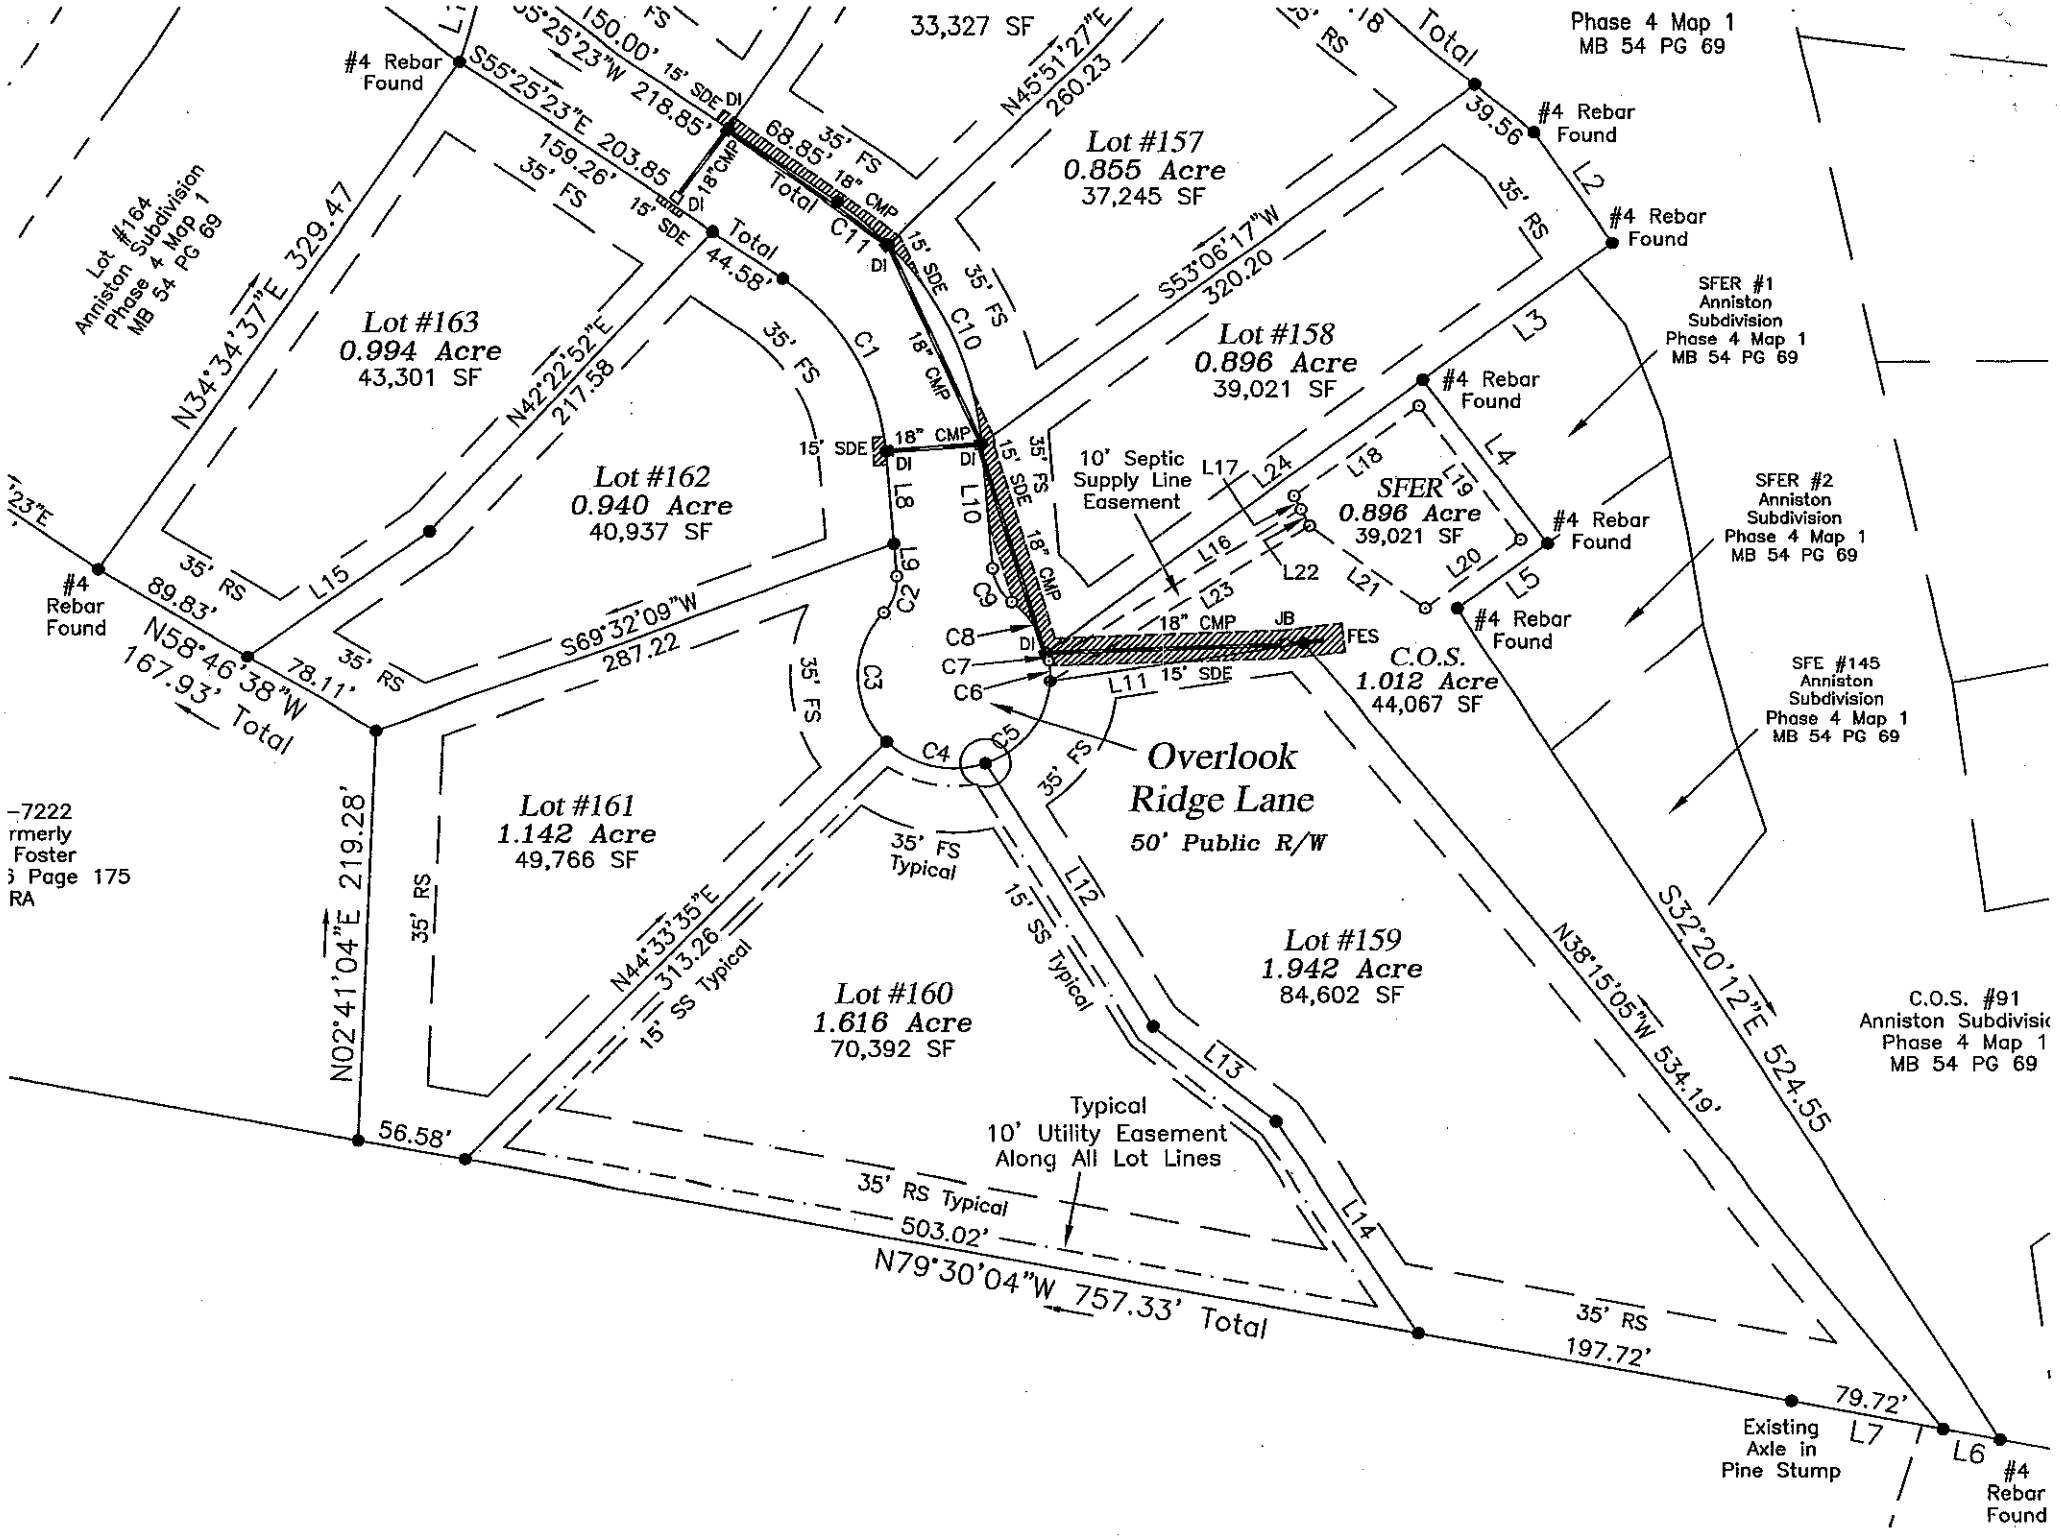
Lot #163
0.994 Acre
43,301 SF
Lot #162
0.940 Acre
40,937 SF
Lot #161
1.142 Acre
49,766 SF
Lot #160
1.616 Acre
70,392 SF
Lot #159
1.942 Acre
84,602 SF
Lot #158
0.896 Acre
39,021 SF
Lot #157
0.855 Acre
37,245 SF
SFER
0.896 Acre
39,021 SF
C.O.S.
1.012 Acre
44,067 SF
33,327 SF
Overlook
Ridge Lane
50' Public R/W
10' Septic
Supply Line
Easement
Typical
10' Utility Easement
Along All Lot Lines
Lot #164
Anniston Subdivision
Phase 4 Map 1
MB 54 PG 69
Phase 4 Map 1
MB 54 PG 69
SFER #1
Anniston
Subdivision
Phase 4 Map 1
MB 54 PG 69
SFER #2
Anniston
Subdivision
Phase 4 Map 1
MB 54 PG 69
SFE #145
Anniston
Subdivision
Phase 4 Map 1
MB 54 PG 69
C.O.S. #91
Anniston Subdivisi
Phase 4 Map 1
MB 54 PG 69
#4 Rebar Found
Existing Axle in Pine Stump
N34°34'37"E 329.47
N42°22'52"E 217.58
S69°32'09"W 287.22
N58°46'38"W 167.93' Total
N02°41'04"E 219.28'
N44°33'35"E 313.26'
N79°30'04"W 757.33' Total
N38°15'05"W 534.19'
S32°20'12"E 524.55
S53°06'17"W 320.20
N45°51'27"E 260.23
S55°25'23"E 203.85'
S55°25'23"W 218.85'
150.00'
68.85'
159.26'
44.58'
89.83'
78.11'
56.58'
503.02'
197.72'
79.72'
39.56'
35' FS
35' RS
15' SDE
15' SS Typical
18" CMP
DI
JB
FES
Total
C1
C2
C3
C4
C5
C6
C7
C8
C9
C10
C11
L1
L2
L3
L4
L5
L6
L7
L8
L9
L10
L11
L12
L13
L14
L15
L16
L17
L18
L19
L20
L21
L22
L23
L24