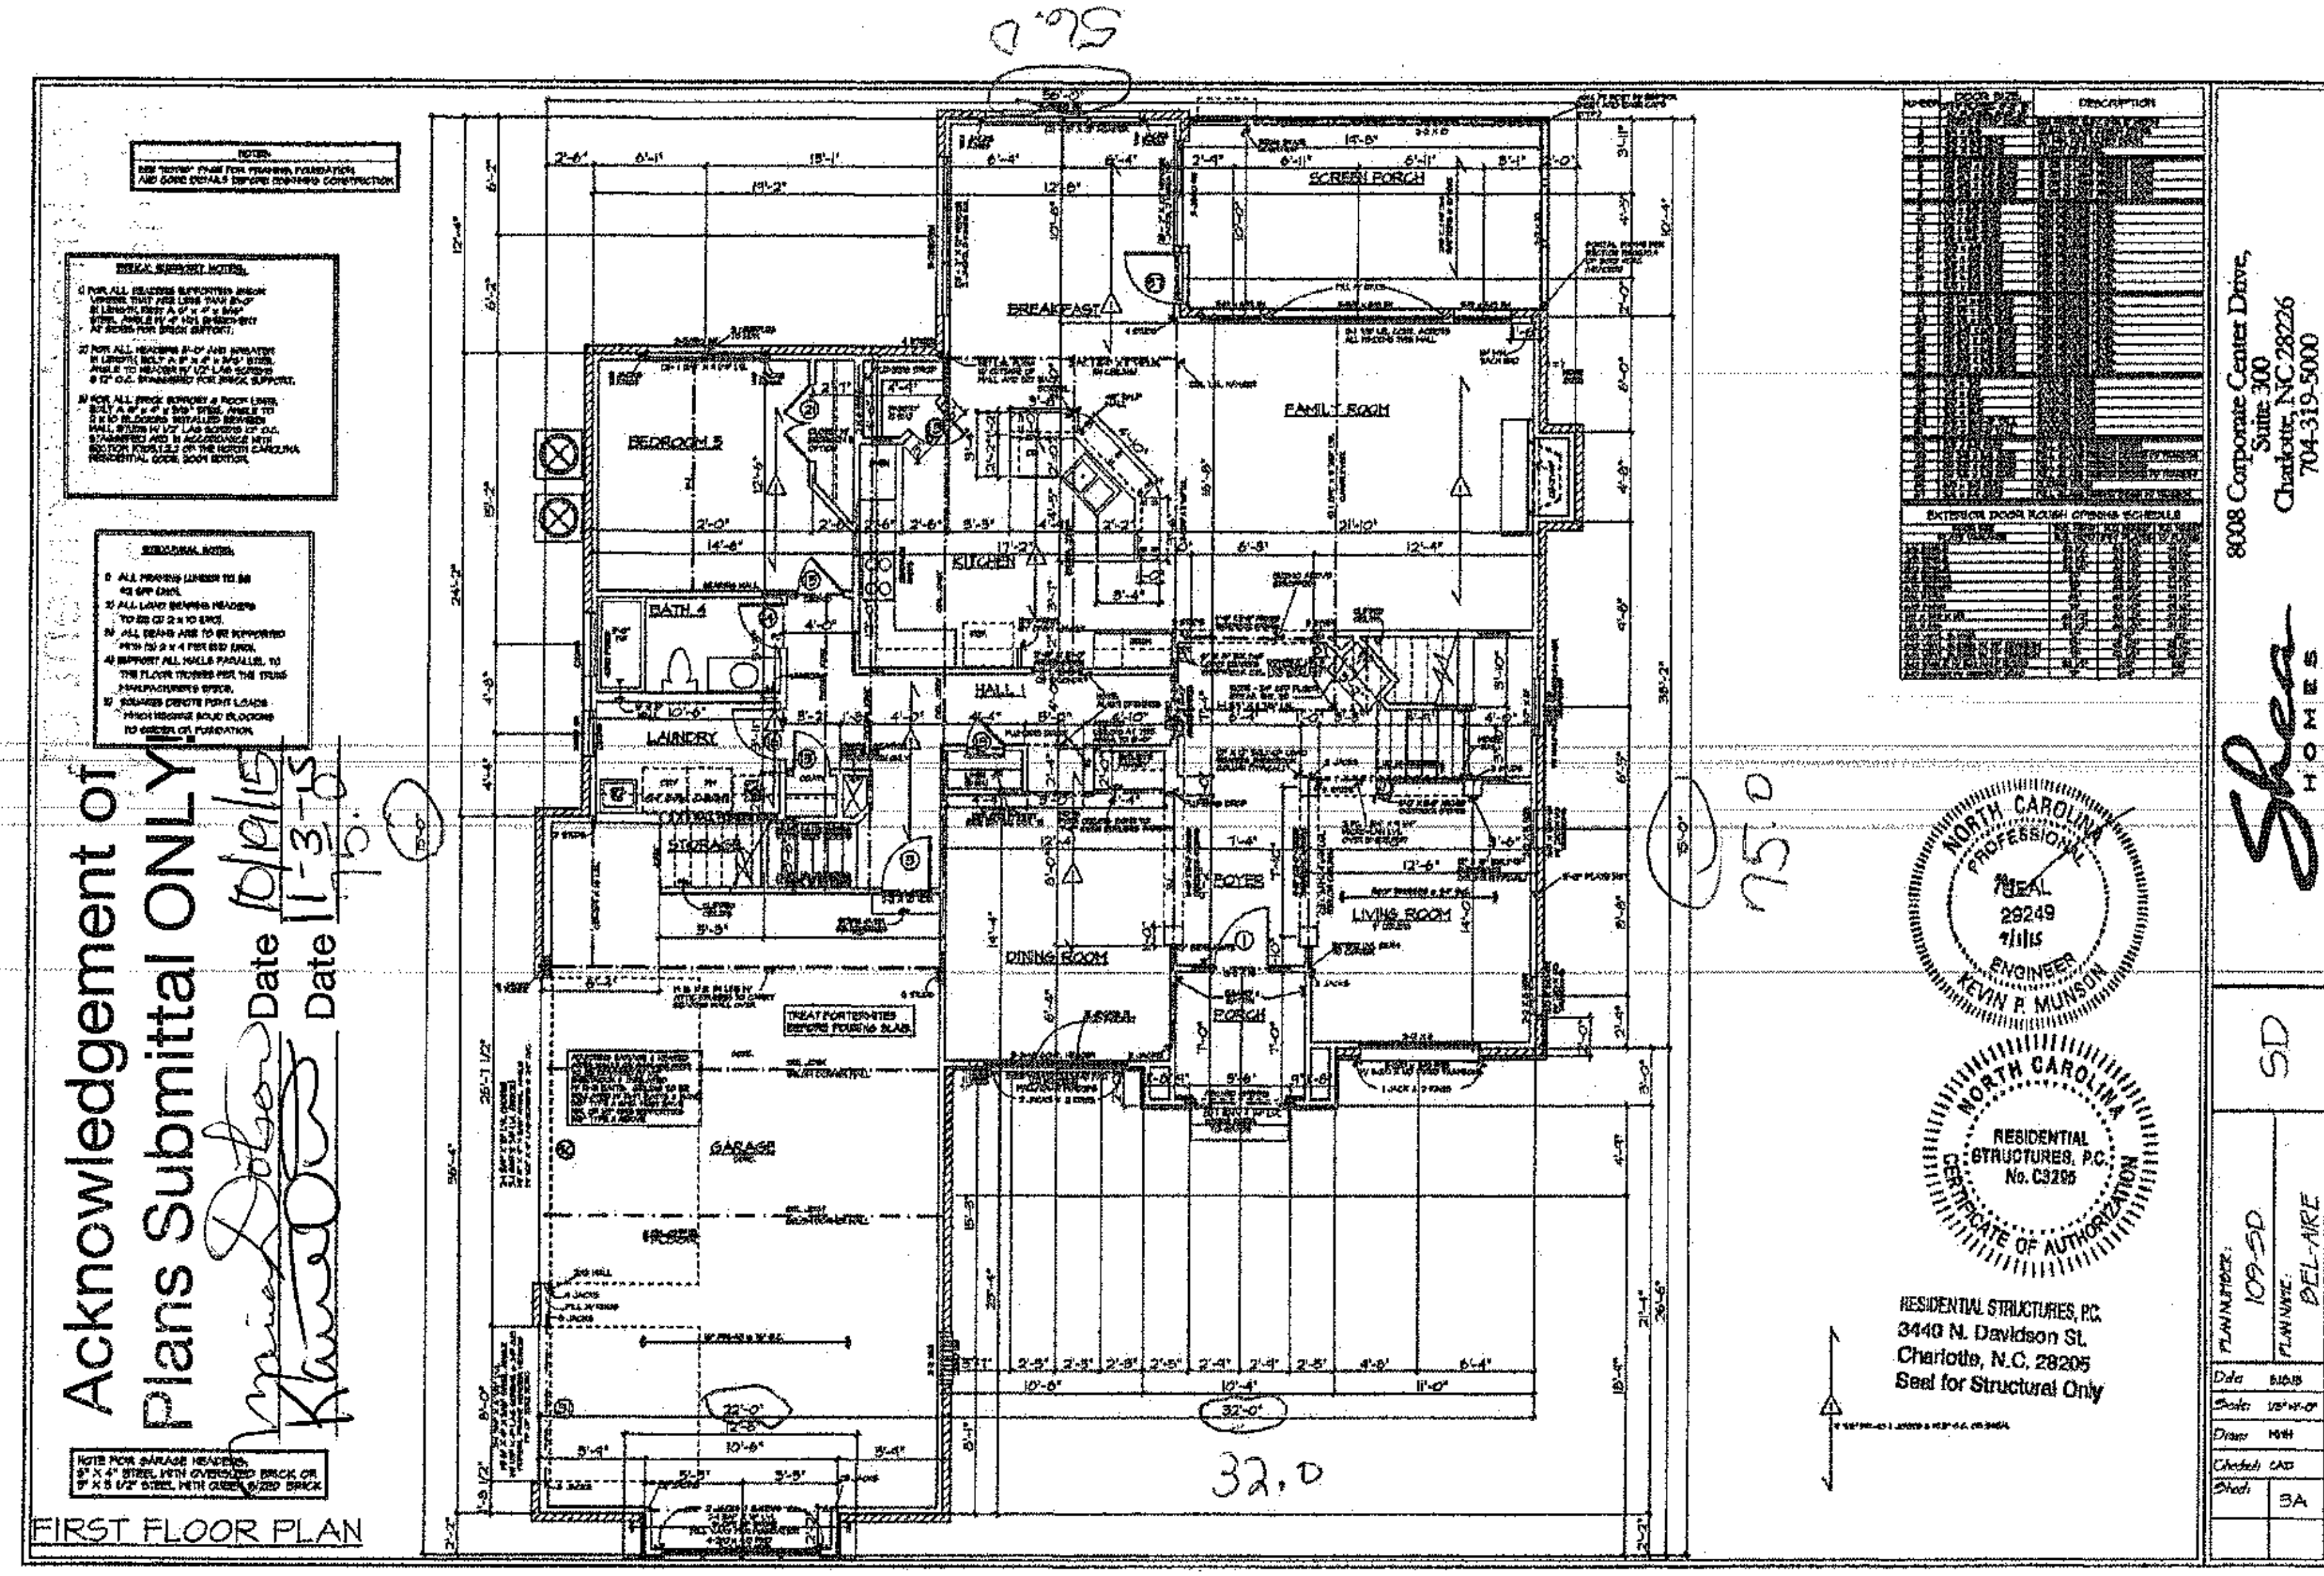


Acknowledgement of Plans Submittal ONLY
Date 10/6/15
Date 11-3-15
56'-0"
SCREEN PORCH
BREAKFAST
FAMILY ROOM
BEDROOM 5
KITCHEN
BATH 4
HALL 1
LAUNDRY
STORAGE
FOYER
LIVING ROOM
DINING ROOM
PORCH
GARAGE
TREAT FOR TERMITES BEFORE POURING SLAB.
22'-0"
32'-0"
FIRST FLOOR PLAN
NORTH CAROLINA PROFESSIONAL SEAL 29249 ENGINEER KEVIN P. MUNSON
NORTH CAROLINA RESIDENTIAL STRUCTURES, P.C. No. C3295 CERTIFICATE OF AUTHORIZATION
RESIDENTIAL STRUCTURES, P.C.
3440 N. Davidson St.
Charlotte, N.C. 28205
Seal for Structural Only
Shea HOMES
8008 Corporate Center Drive,
Suite 300
Charlotte, NC 28226
704-319-5000
5D
PLAN NUMBER: 109-5D
PLAN NAME: BEL-AIRE
Sheet 3A

22,0