
FLOOR PLAN (FLOOR 2A)

53'-1"

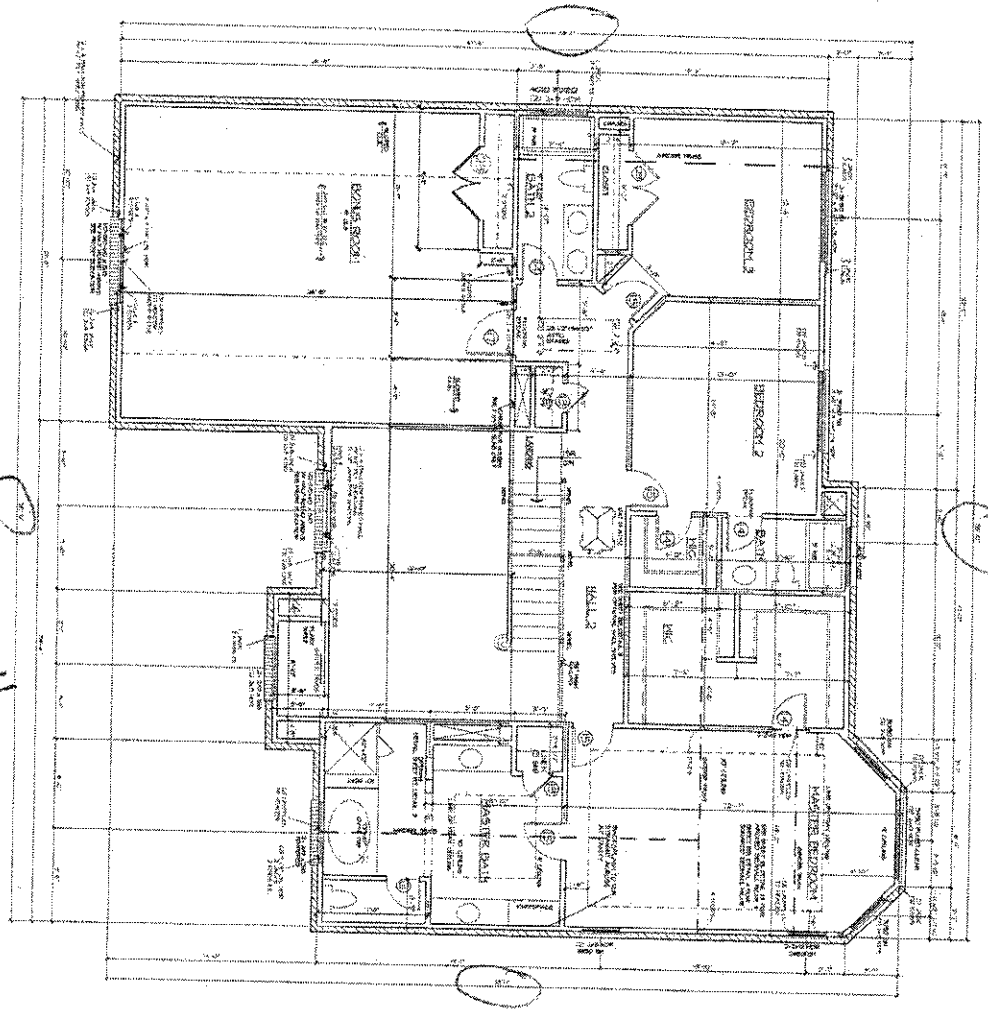

56'-0"

53'-1"

SEE GENERAL NOTES SHEET

Acknowledgement of Plans Submittal ONLY!

Date 3-22-14


Date

		229 PLAN	ED		
		SILVERADO	GARAGE LEFT		

Shea HOMES

8008 Corporate Center Drive,
Suite 300
Charlotte, NC 28226
704-319-5000

265 Walking Horse Trail

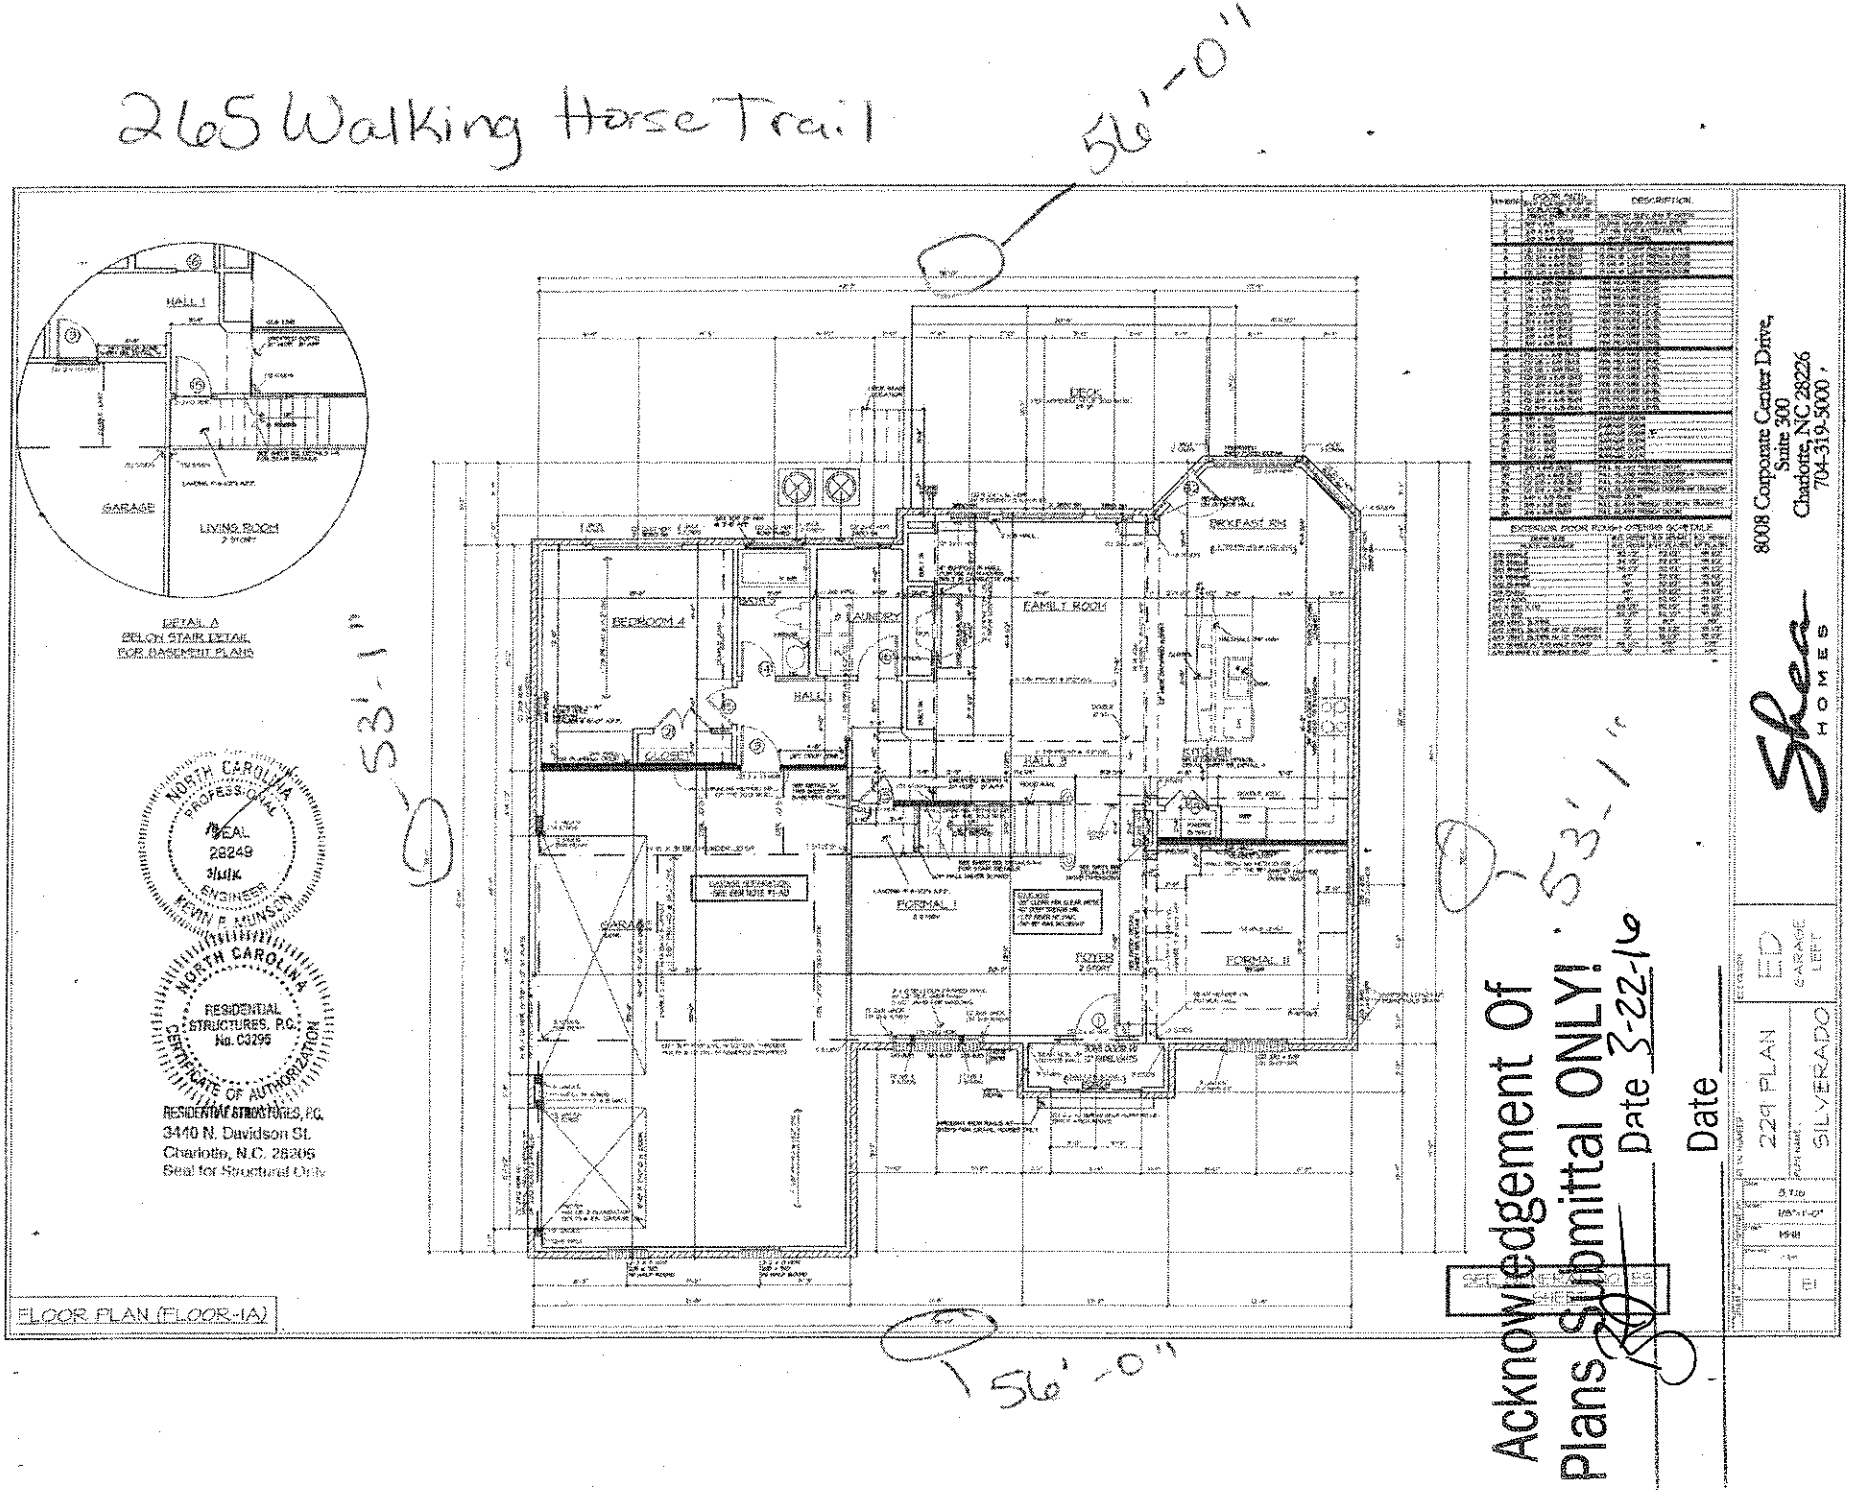

Acknowledgement Of Plans Submittal ONLY!

Date 3-22-16

Date