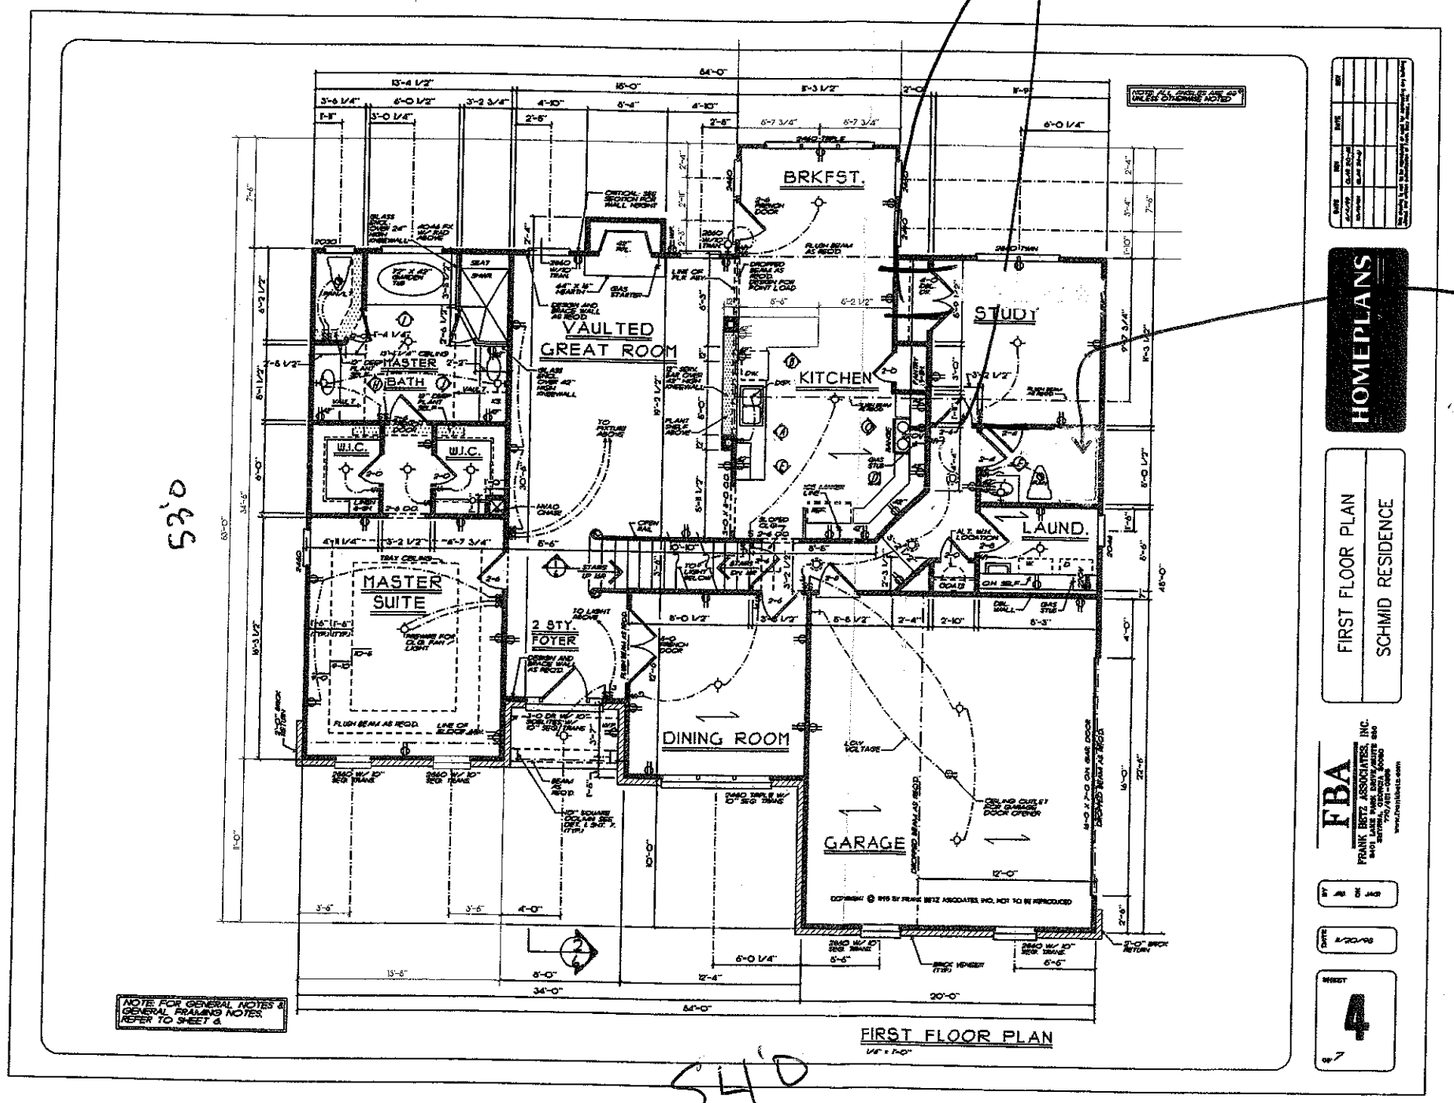



Powder Room 1/2 Bath

SQUARE FOOTAGE	
FIRST FLOOR	1665 SQ. FT.
SECOND FLOOR	866 SQ. FT.
TOTAL	2246 SQ. FT.
OPT. BONUS	249 SQ. FT.
TOTAL	2915 SQ. FT.

Acknowledgement Of
Plans Submittal ONLY!

_____ Date 10-12-06

_____ Date 10-12-06

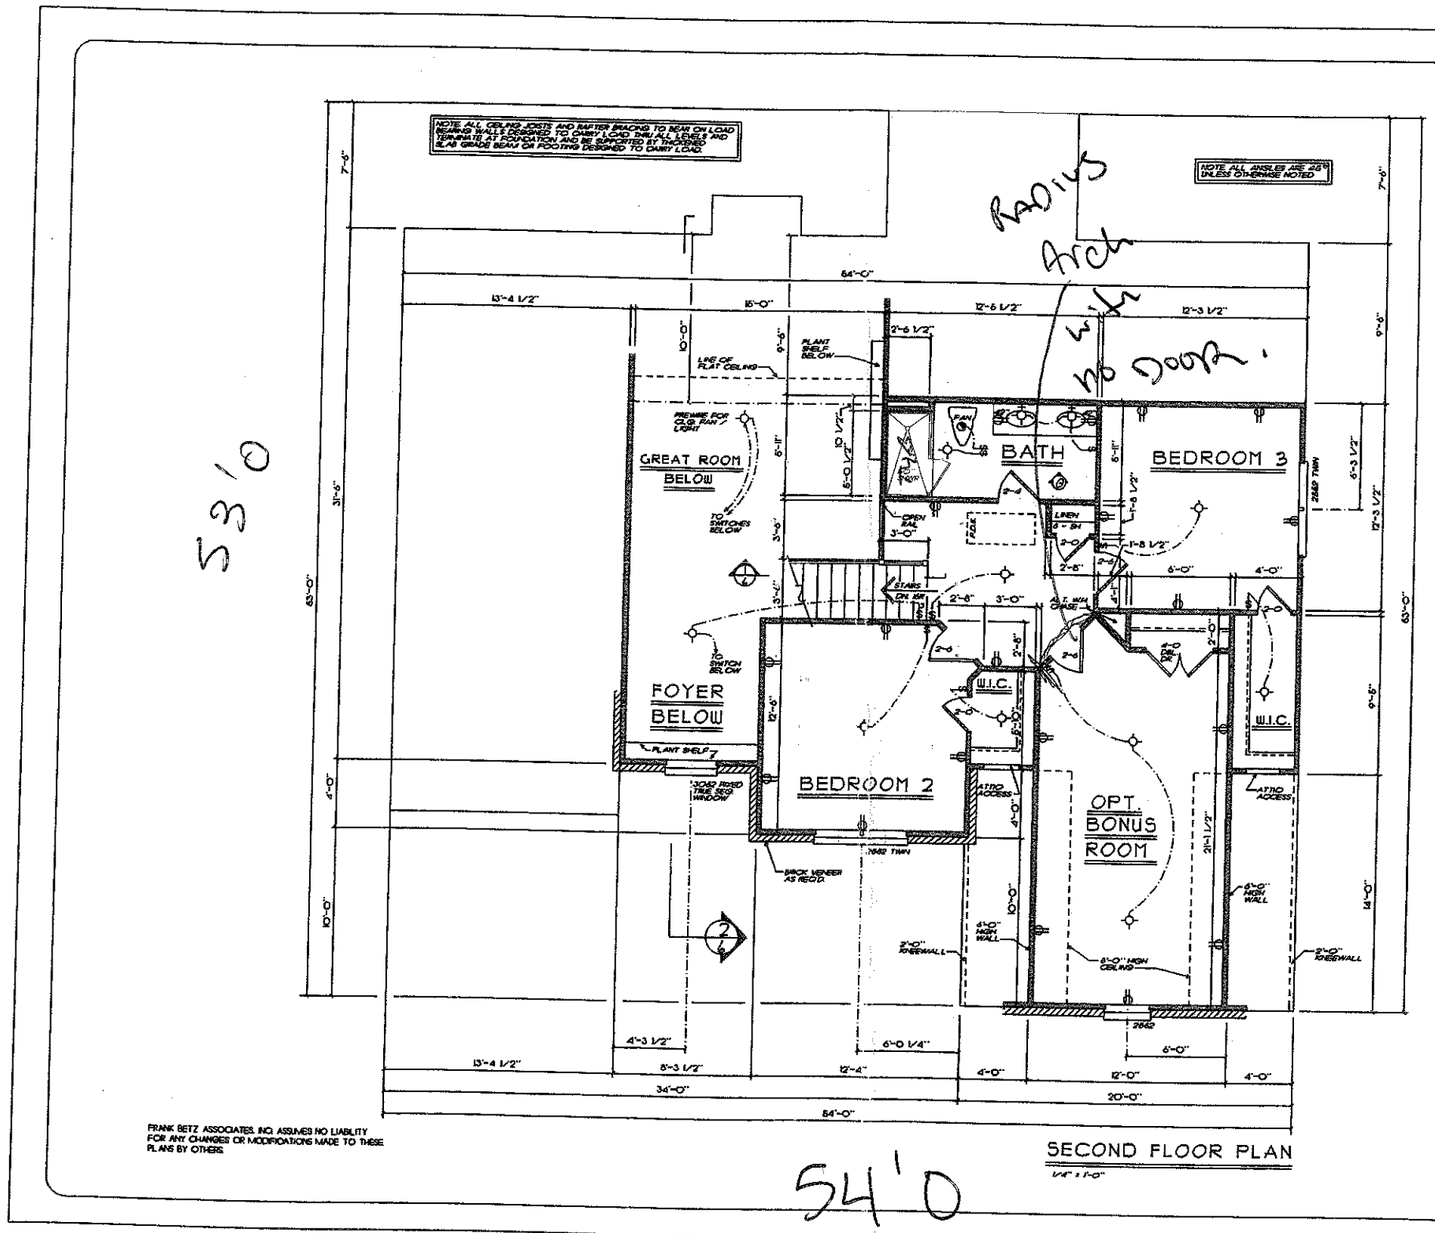

FRANK BETZ ASSOCIATES, INC. ASSUMES NO LIABILITY FOR ANY CHANGES OR MODIFICATIONS MADE TO THESE PLANS BY OTHERS.

HOMEPLANS

SECOND FLOOR PLAN
SCHMID RESIDENCE

FBA
FRANK BETZ ASSOCIATES, INC.
2401 LAKE PARK DRIVE, SUITE 250
SMYRNA, GEORGIA 30080
(770) 431-0868
www.frankbetz.com

BY JB CK JMG
DATE 5/20/98

SHEET 5 OF 7

Acknowledgement Of Plans Submittal ONLY!
JMcNeill Date 10-12-01
Date