
Lot 28 CE

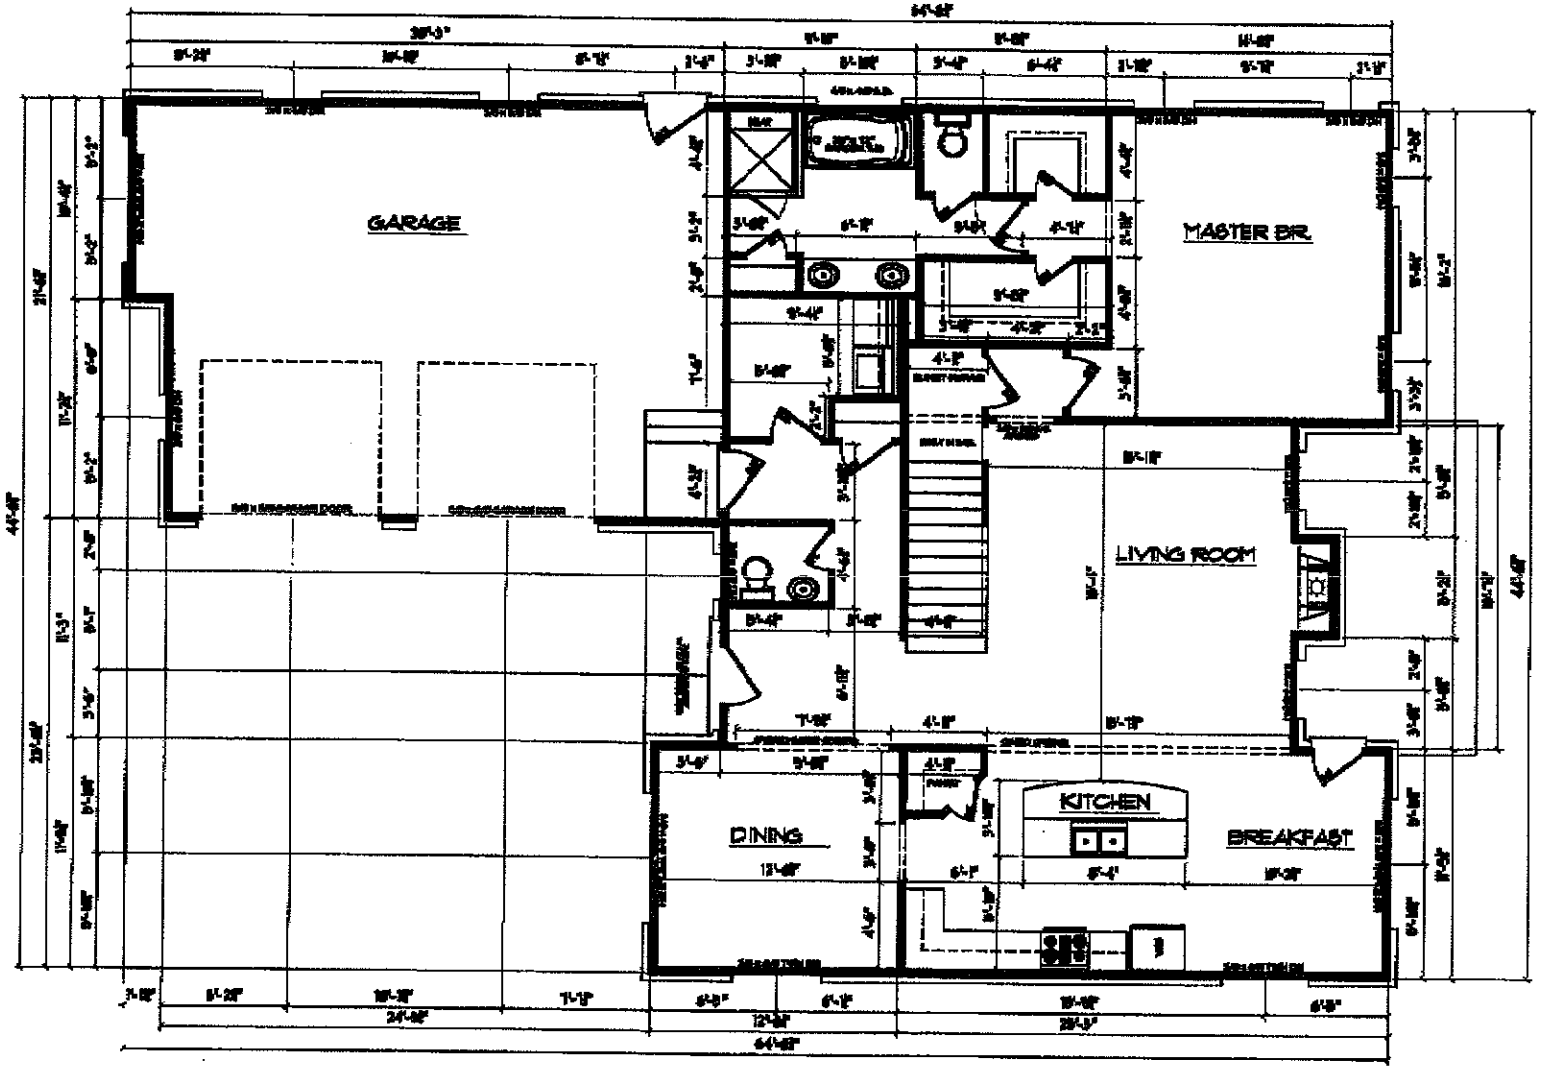

HEATED SQ. FT.	
FIRST FLOOR	
SECOND FLOOR	
HEATED SQ. FT.	
FRONT PORCH	
REAR PORCH COVERED	
GARAGE SQ. FT.	
COVERED SQ. FT.	
ENERGY SQUARE FOOTAGES	
FIRST FLOOR	
SECOND FLOOR	

PROJECT INFORMATION
CK
CAMDEN, CENTRE CAROLINAS

DRAWING TITLE
FIRST FLOOR

THE FORTIER

PROJECT INFORMATION
PROJECT NO.
DATE
DRAWN BY: J. BAGWORTH
SCALE: 1/4"=1'-0"

Beazer Homes

SHEET NO.
A3.0


Acknowledgement Of
Plans Submittal ONLY!
Date 5-16-06
Date 5-16-06

Lot 28 CE

Acknowledgement Of
Plans Submittal ONLY!

[signature] Date 5-16-06

[signature] Date 5-16-06

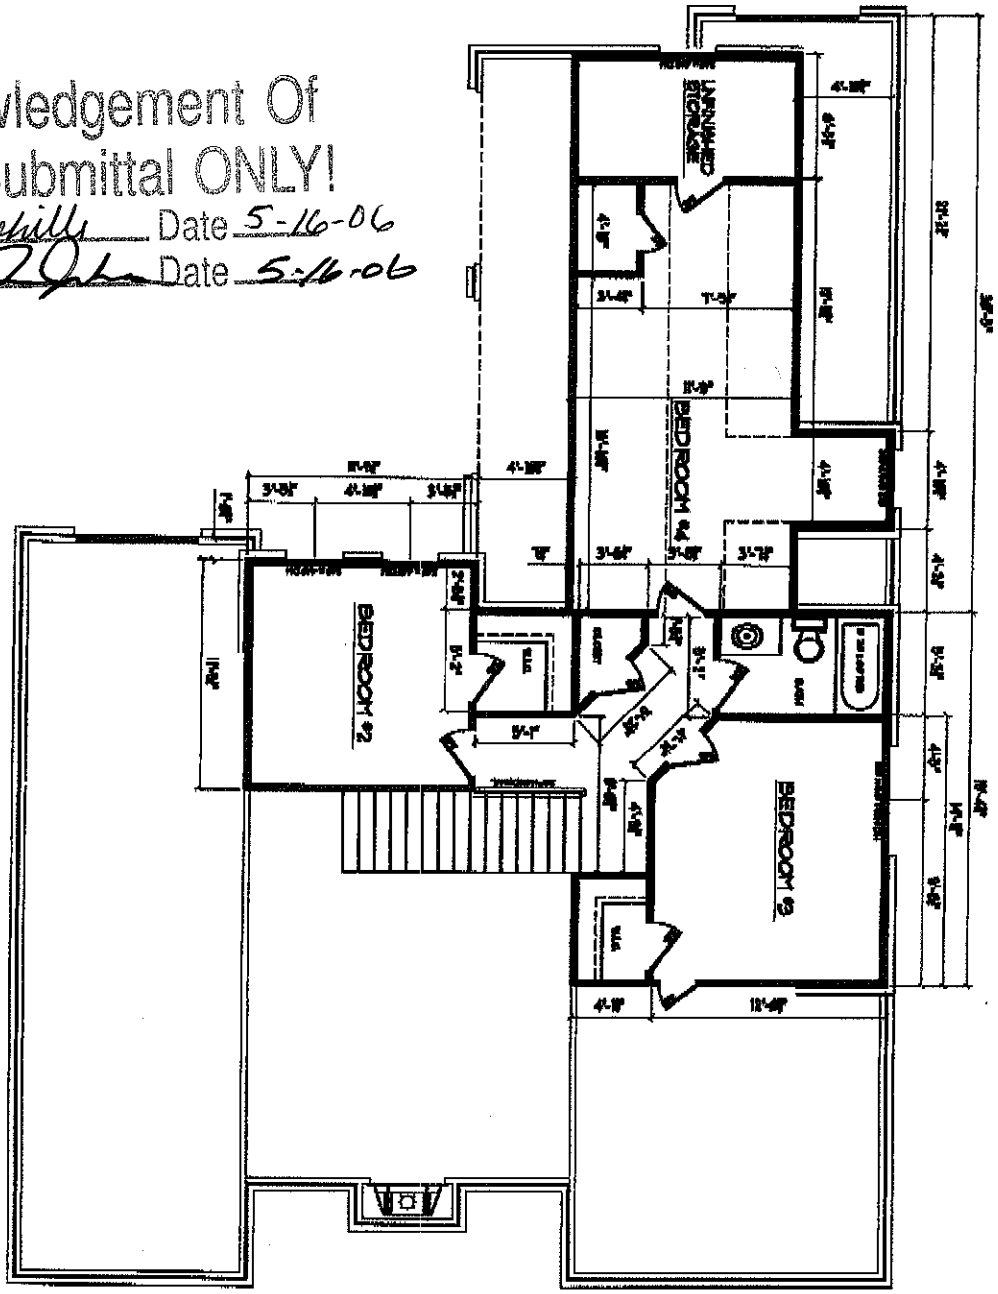

FINISHING SQ. FOOTAGES	
FIRST FLOOR	1668
SECOND FLOOR	1181
HEATED SQ. FT.	2849
FRONT PORCH	64
REAR PORCH COVERED	64
GARAGE SQ. FT.	633
COVERED SQ. FT.	2849
BRICK SQUARE FOOTAGES	
FIRST FLOOR	848
SECOND FLOOR	784
	3296

SHEET NO. A4.0	Basinger Design Co.	PROJECT INFORMATION PROJECT NO. 2006-015 DATE 05.15.06 DRAWN BY J. BASINGER SCALE 1/4" = 1'-0"	DRAWING NAME THE FORTIER	DRAWING TITLE SECOND FLOOR	PROJECT INFORMATION CK CORP. OF THE CAROLINAS