
Acknowledgement of Plans Submittal ONLY!

Date 1-21-16 O.K. Jamie Watkins 11/10/15

Date 1/25/16

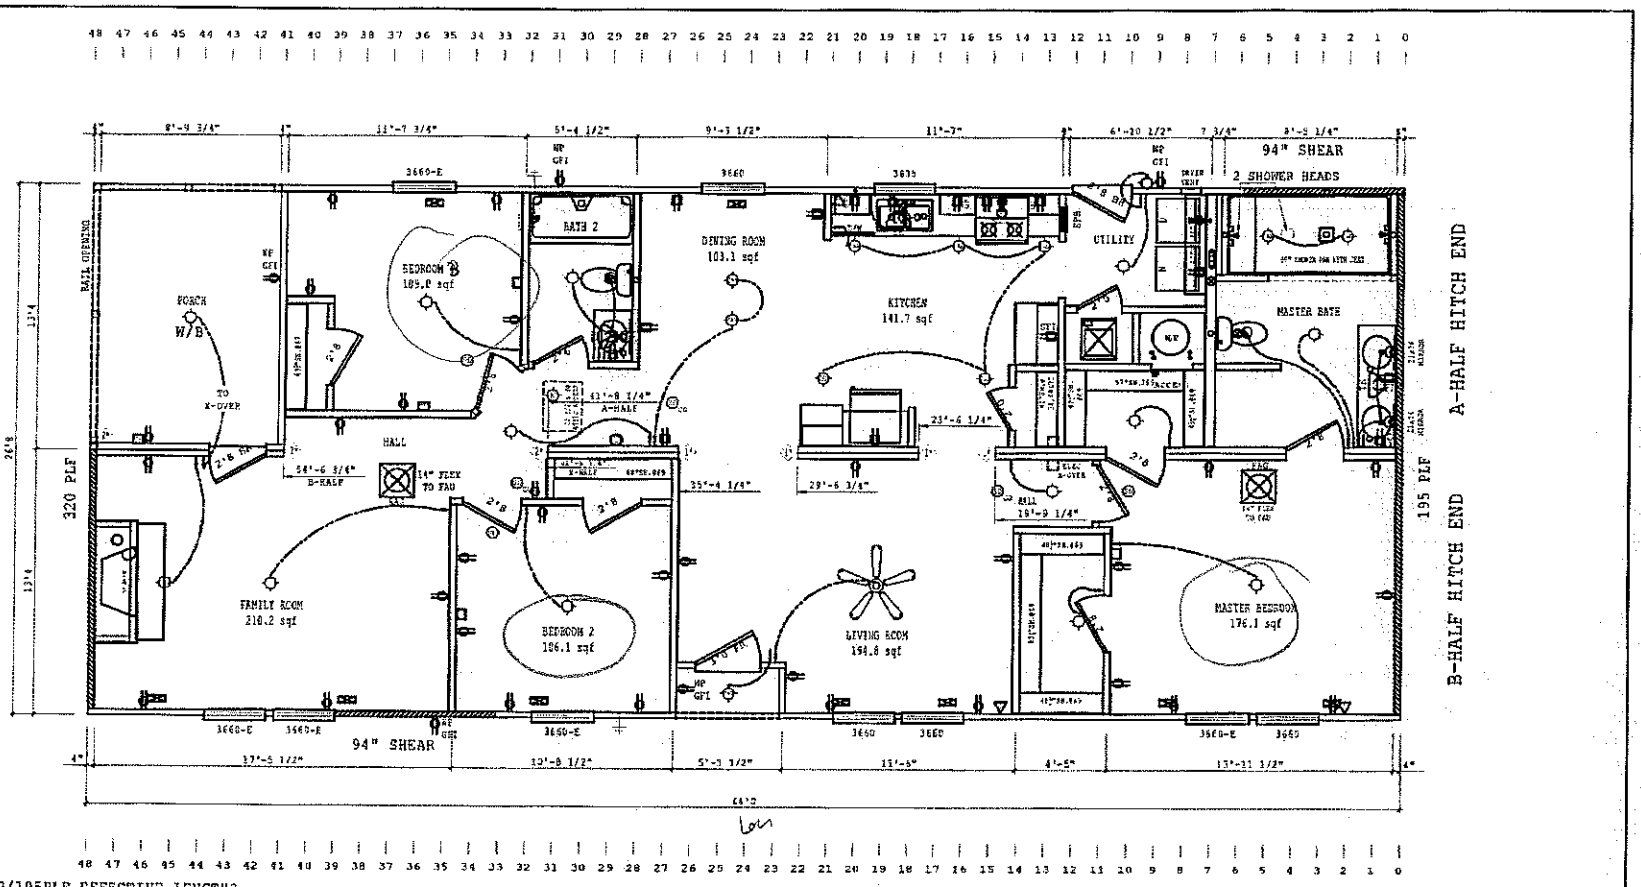

320/195PLF EFFECTIVE LENGTHS
BASED ON SW-31.10._.1a.C.17._.[78].1-2
ENGINEERING METHOD
UN-BLOCKED DIAPHRAGM SW-20-389B.1

BRAND	SCHULT
SERIES	GM28
	CMH MANUFACTURING, INC.

REVISIONS | BY | DATE

GENERAL NOTES
CEILING HEIGHT = 324.0
FLOOR FRAMING SPACING = 16
TOTAL WINDOW SQFT = ENTER TOTAL CALCULATED

DRAWING TITLE: MASTER PLAN

REQUIRED AIR REQUIREMENTS
① 20"x16" GRILL REQUIRED
② 4"x10" GRILL 8" 2 1/2" COLD UNDERCUT
③ 600CFM MUST BE UNDUCTED 2 1/2" MIN.
④ 4"x24" OR 6"x14" GRILL REQUIRED

* INDICATES REQUIRED NUMBER OF GRILLS IN COLUMN
** THE * APPEARANCE THAT THERE CAN BE NO GRILLS IN SHEETS IN COLUMNS

MODEL NAME	3327, K-2, U-1, PORCH, FLIP.
SQ. FT.	1706
BLOCK	958
DESCRIPTION	2BX64 3BR-2BA
SERIAL NO.	SN247573
DRAWN BY	RKP
ORIG. DATE	11/06/2015
DATE PRINTED	11/10/2015
SHEET NO.	1-1

1/1
09:49:57 a.m. 01-21-2016
MHC667
17045287355