Acknowledgement Of Plans Submittal ONLY!


Date

APPROVED JUN 05 2015


Date

Owner

5/29/15

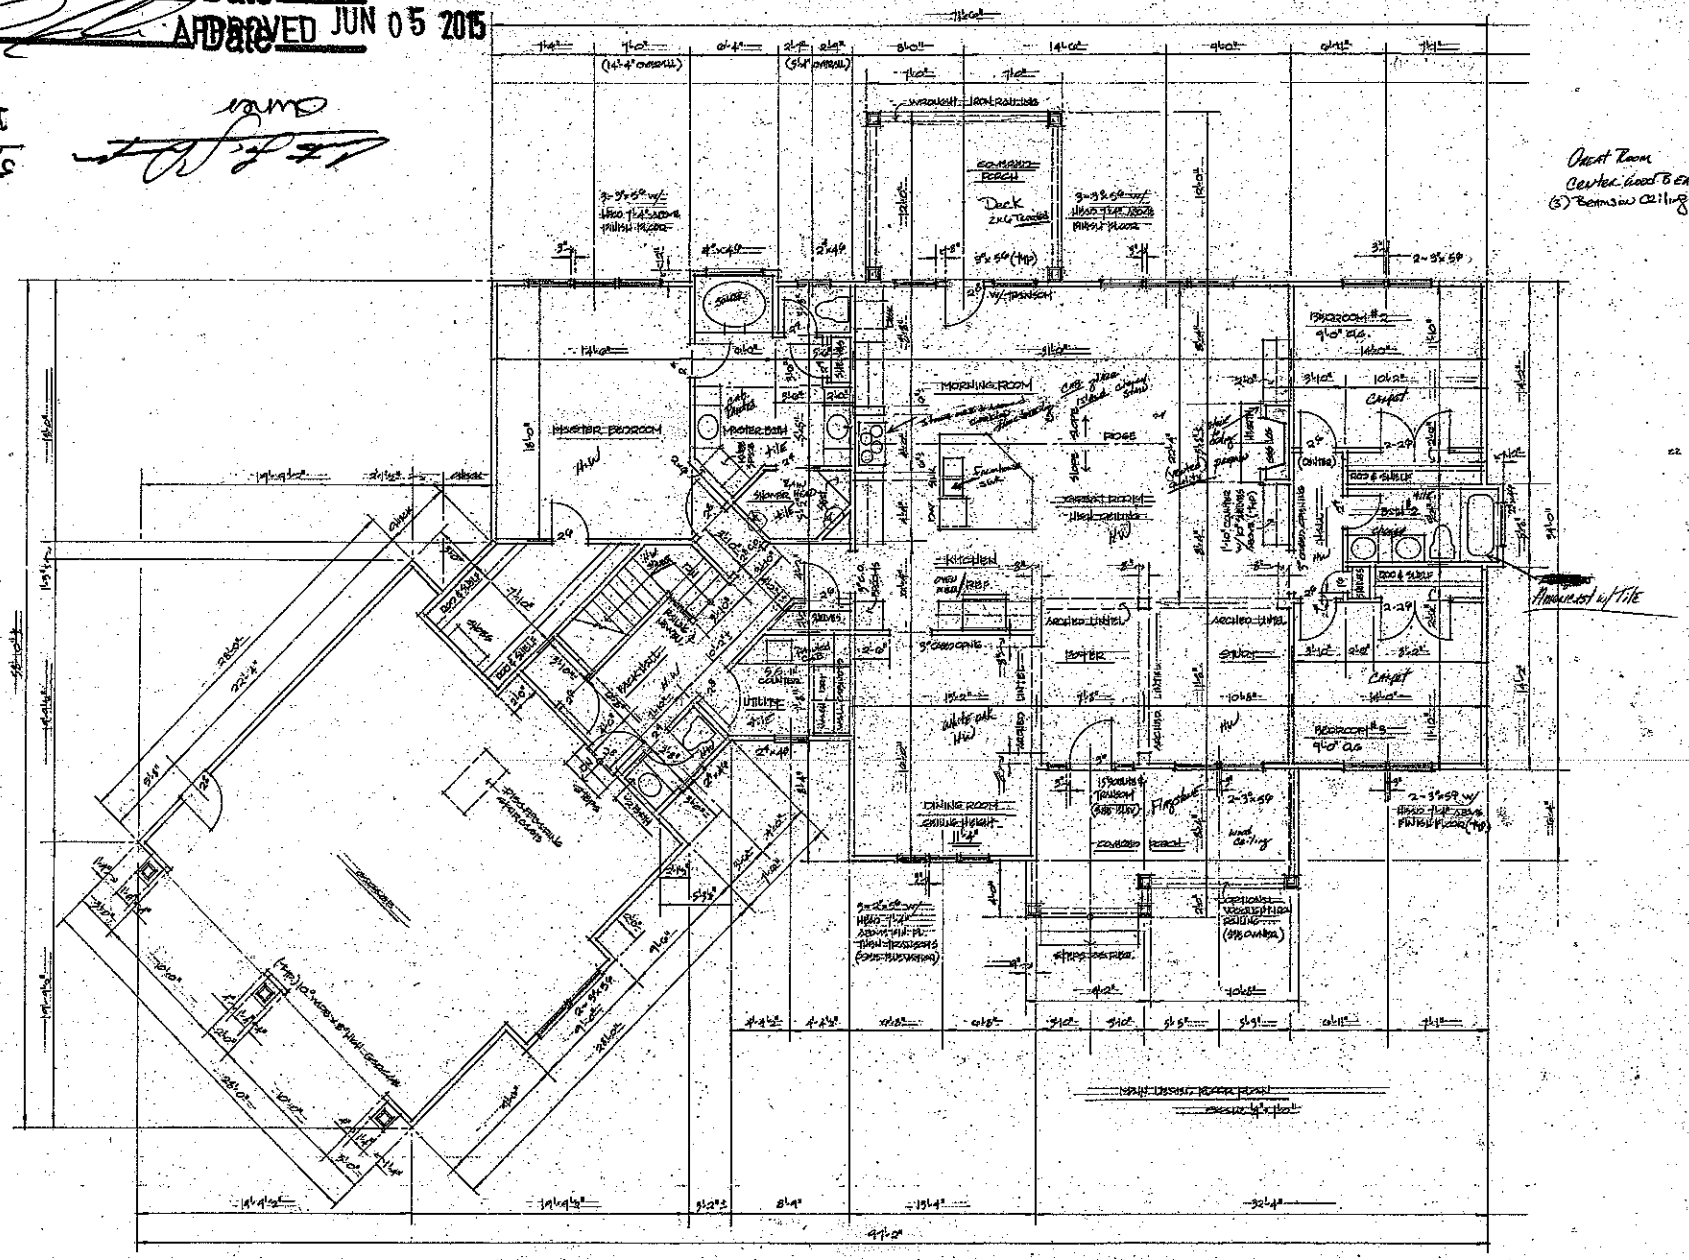

2nd Floor Bonus Room over Garage

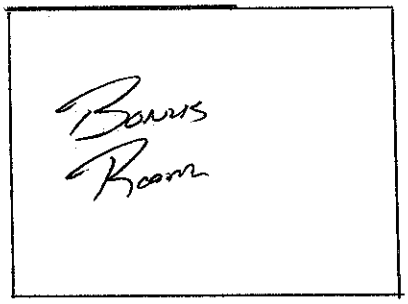

Acknowledgement Of
Plans Submittal ONLY!

Date 6/5/15

APPROVED JUN 05 2015

Date